
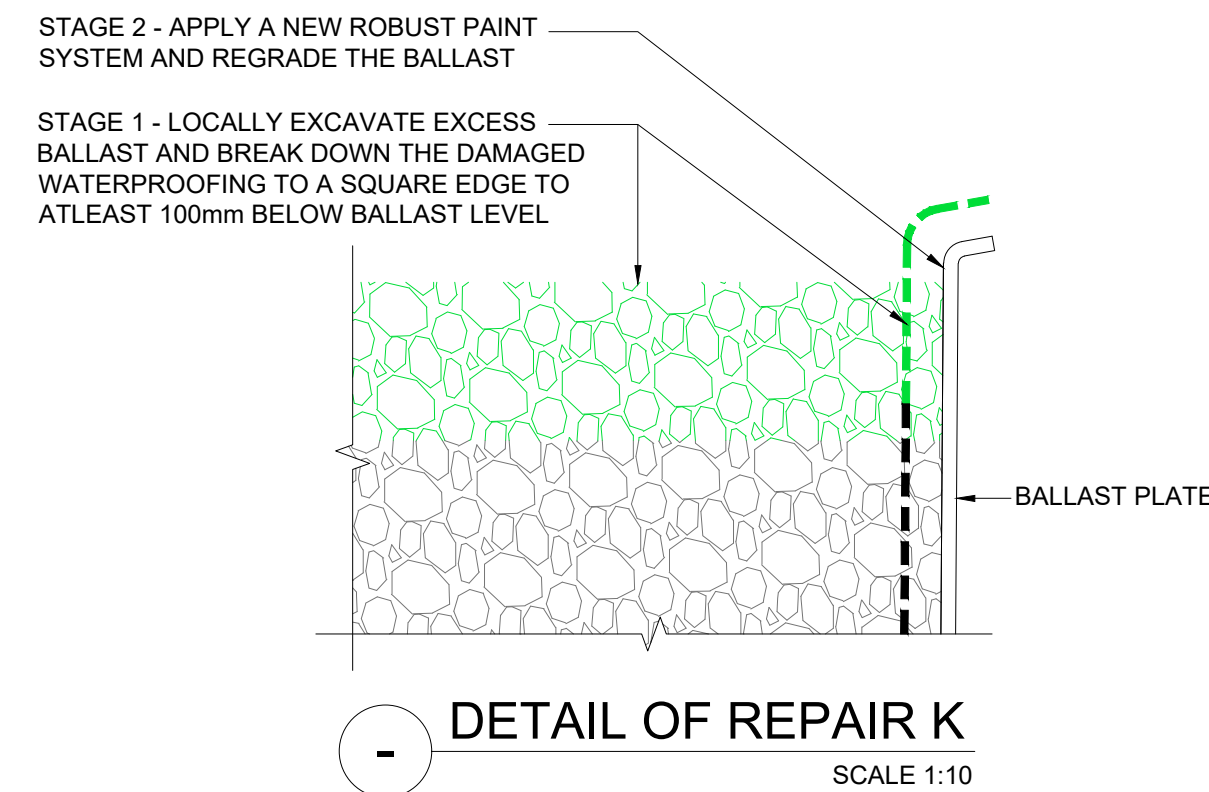
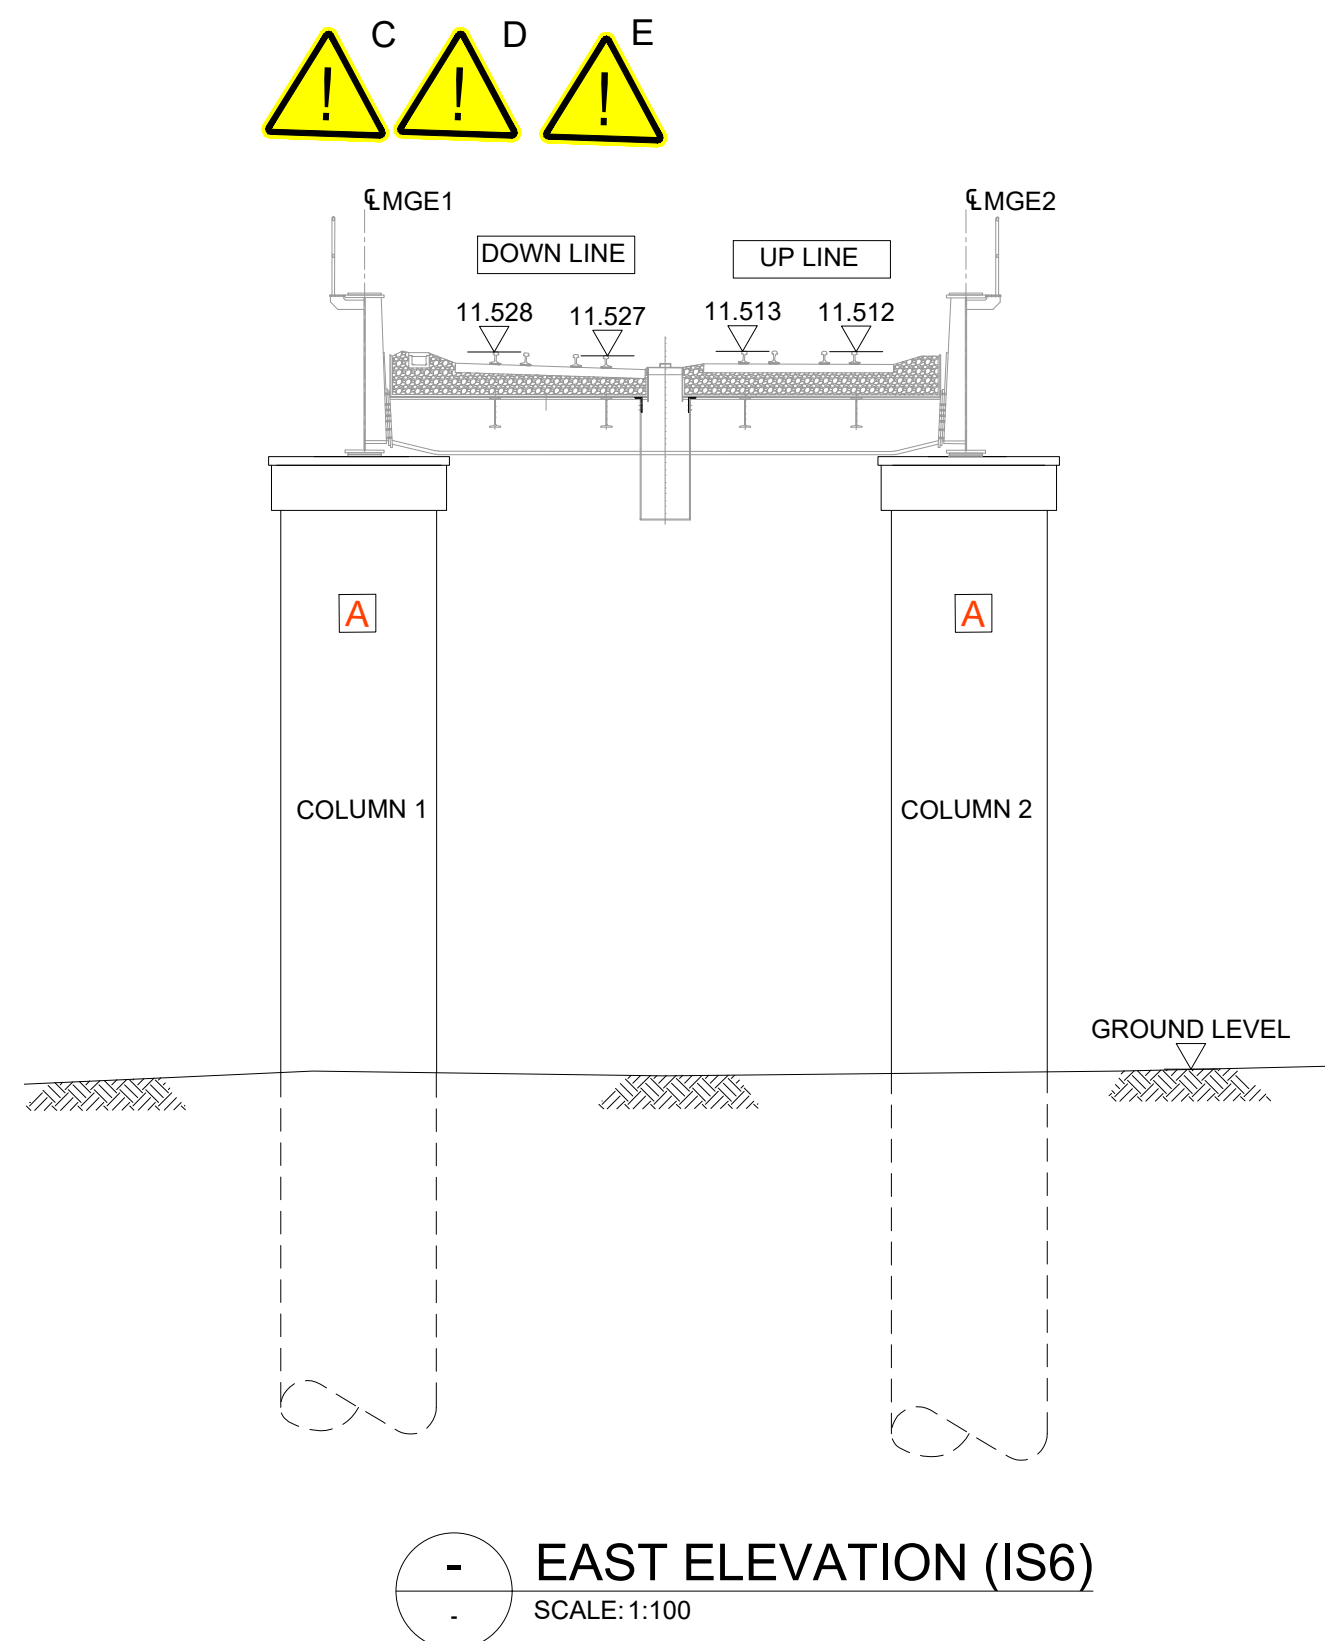
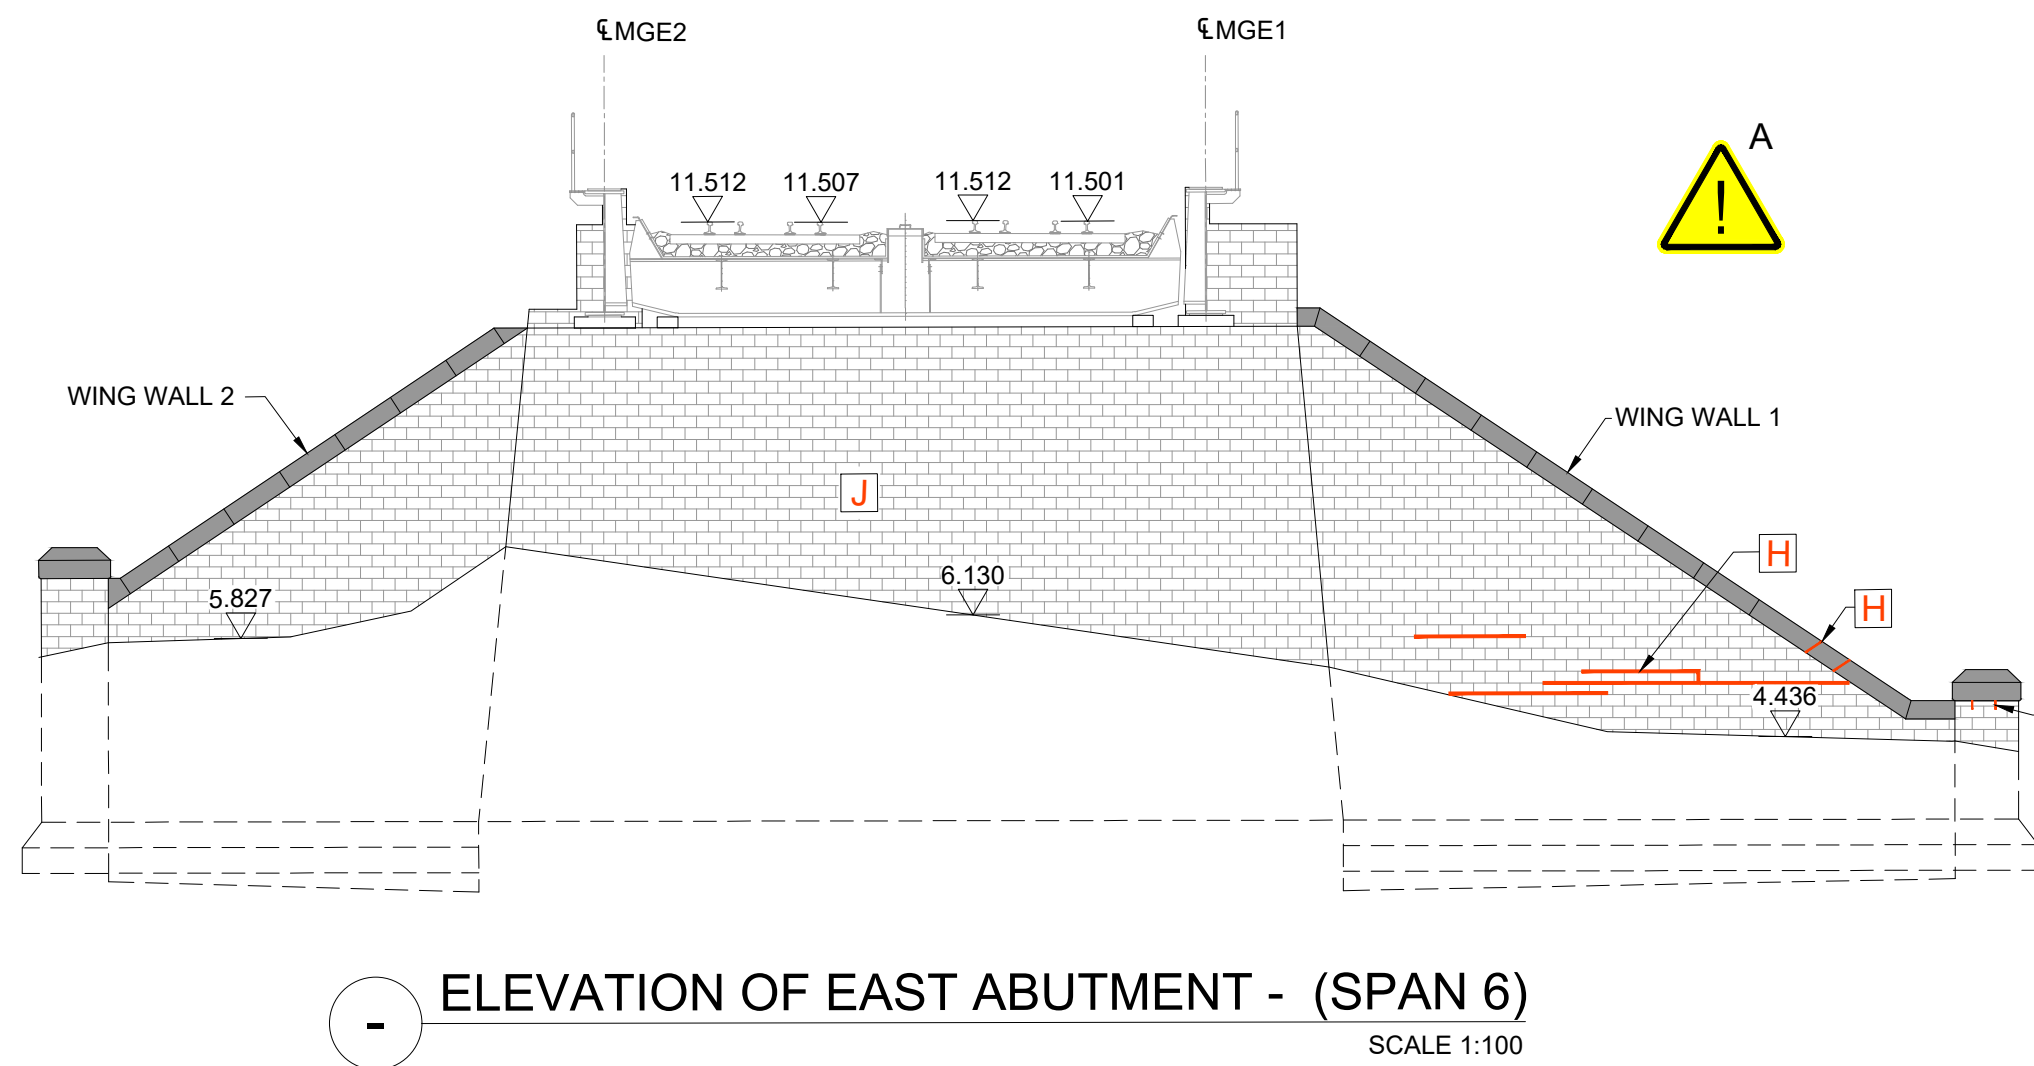
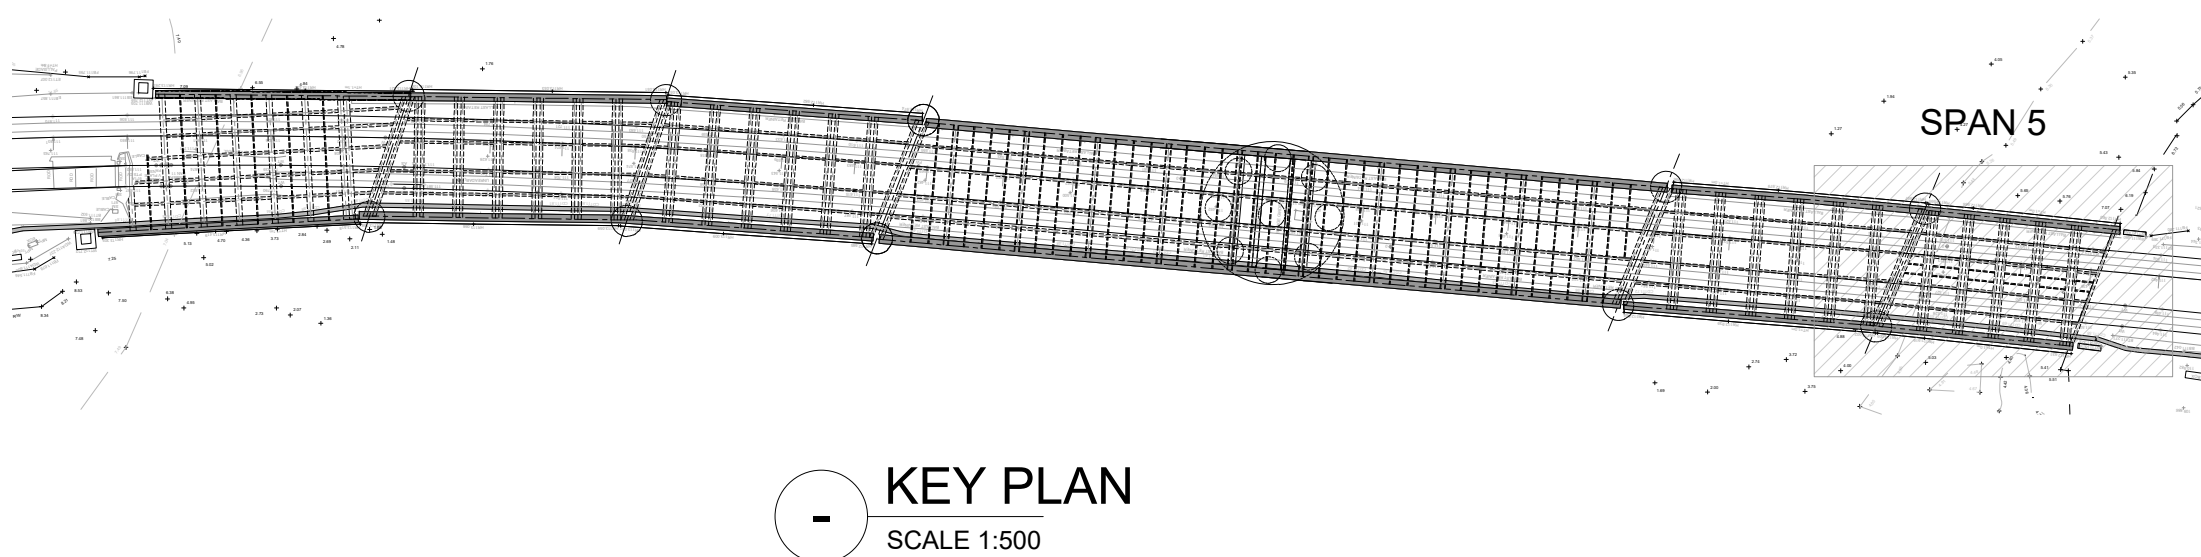
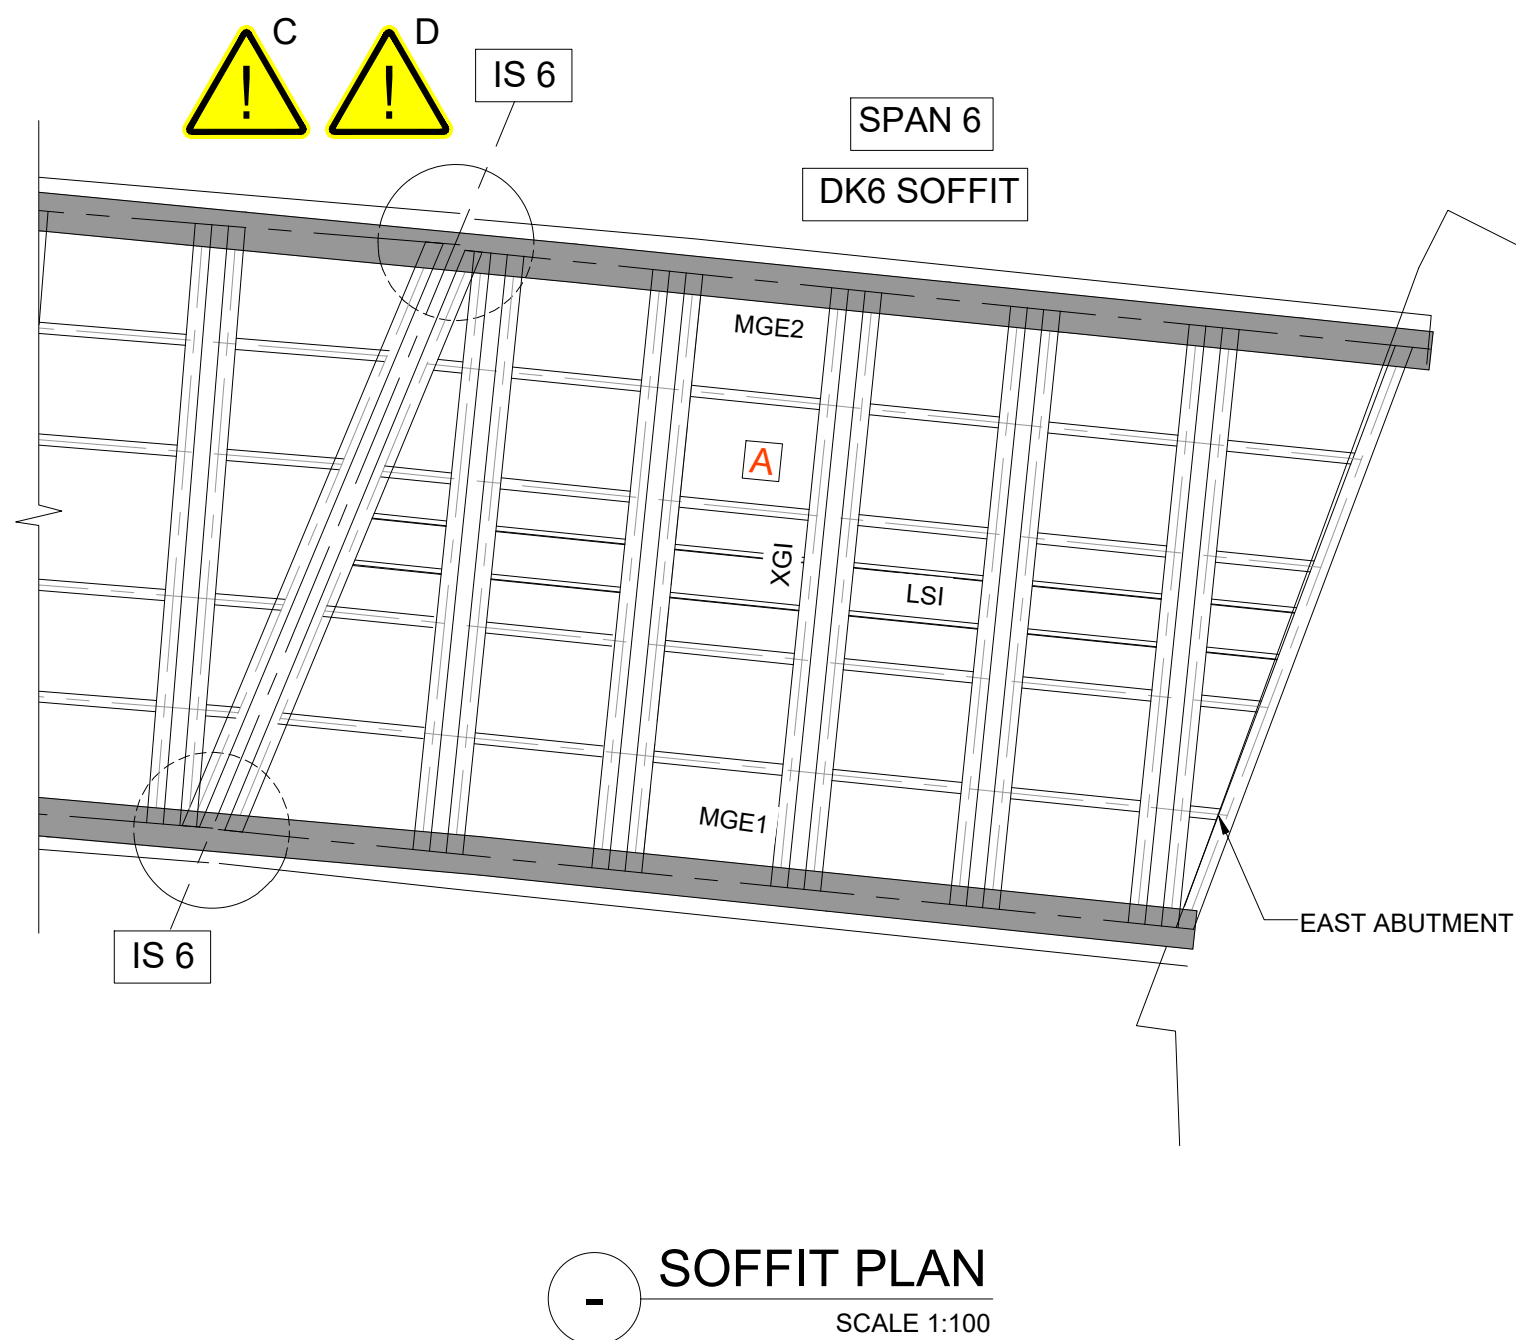


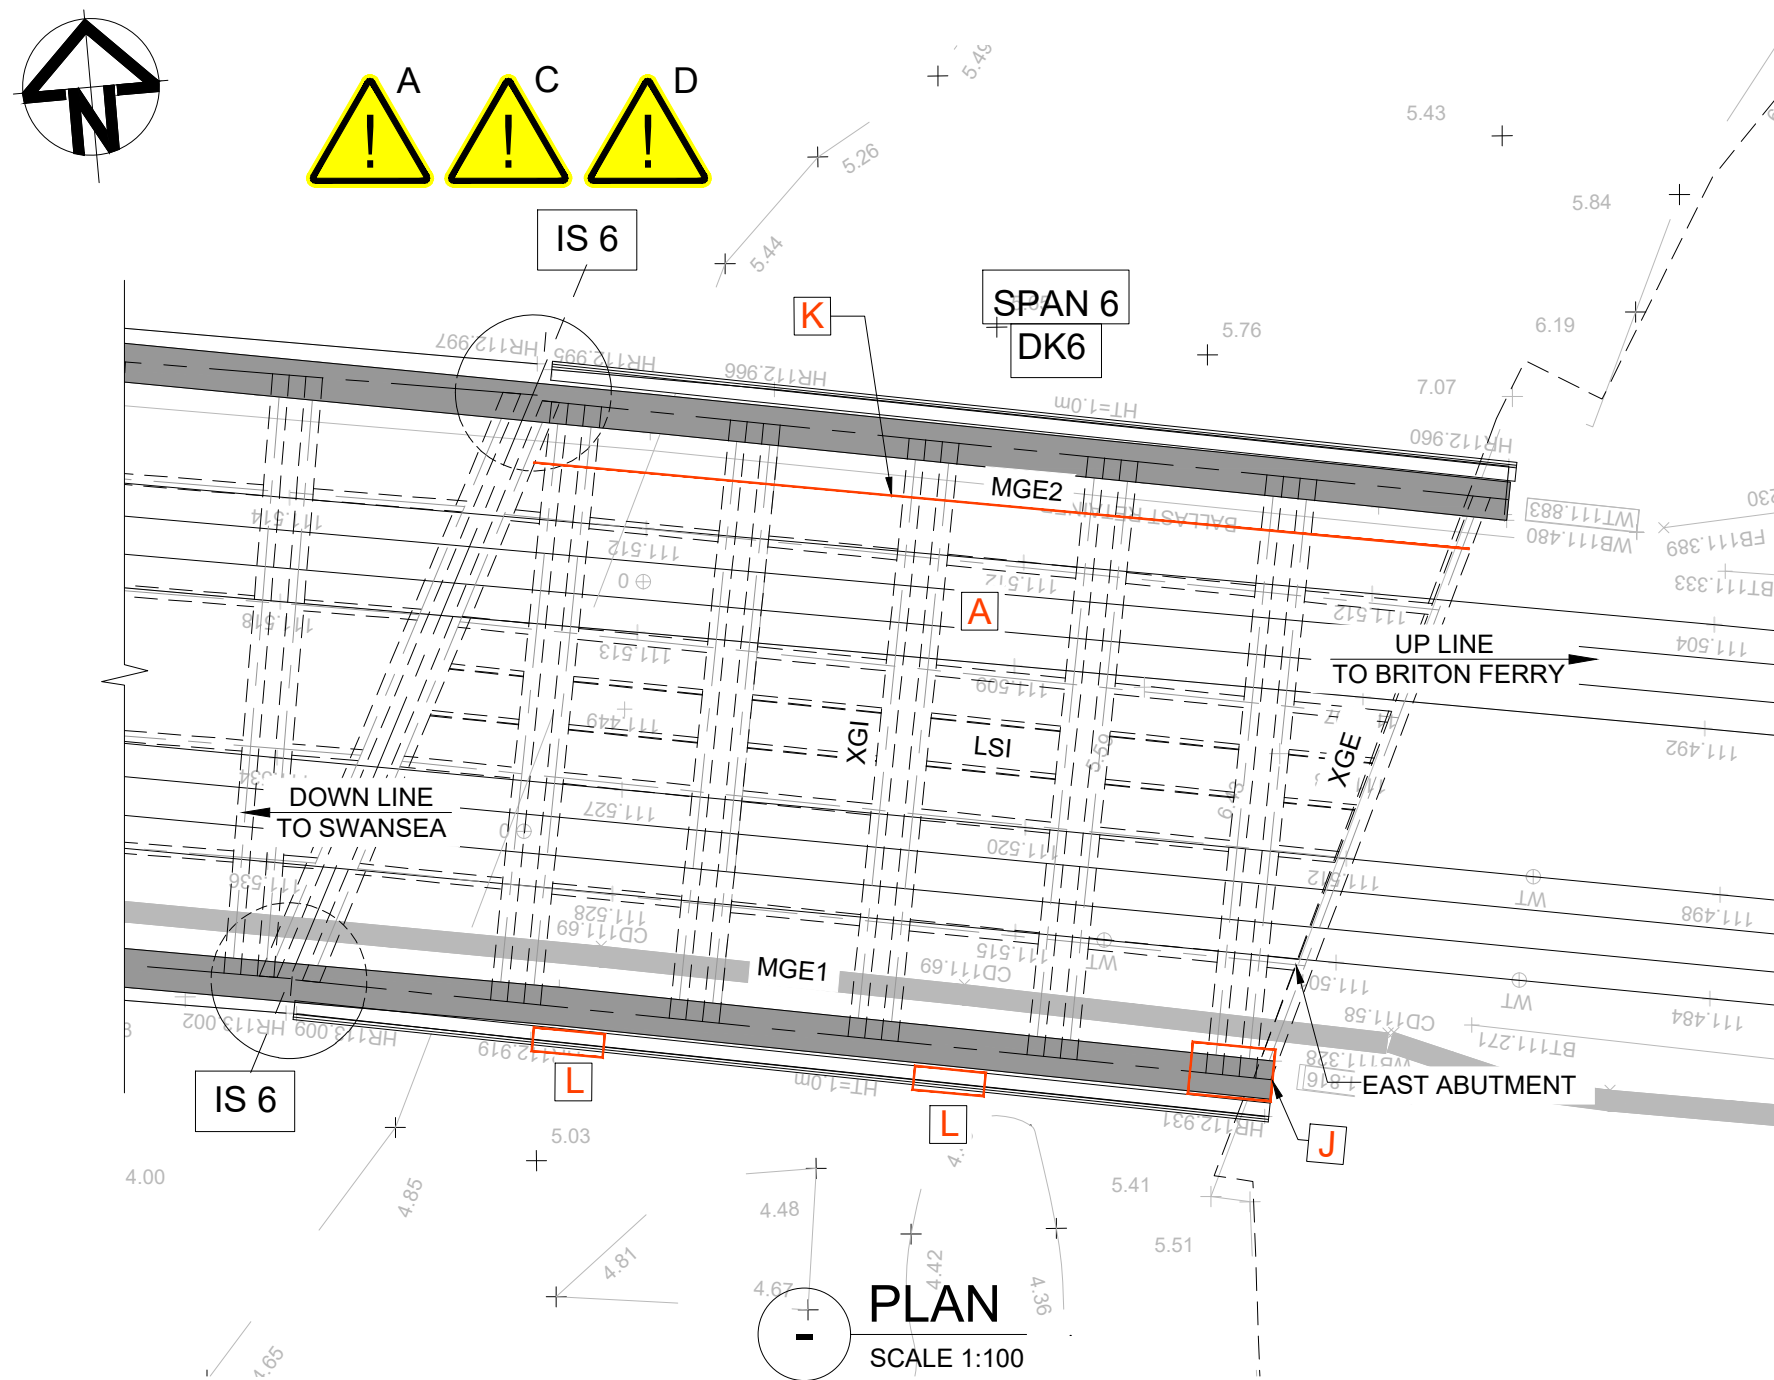


- NOTE:-
- REPAIR THROUGHOUT STEELWORK : A (GRIT BLAST AND REPAINT)
 - REPAIR THROUGHOUT SUBSTRUCTURE :- RE-POINTING AND DEVEGETATION (H , J)

HAZARD SUMMARY TABLE	SIGNIFICANT DESIGNER'S IDENTIFIED HAZARDS		LIFE SAVING RULES	
	SAFETY, HEALTH AND ENVIRONMENTAL INFORMATION			
A	WORKING ON / ADJACENT TO LIVE RAILWAY			
	DAMAGING TRACK SIDE INFRASTRUCTURE			
B	WORKING OVER A WATERCOURSE			
C	PRESENCE OF LEAD WITHIN EXISTING PAINTWORK			
D	TEMPORARY INSTABILITY OF THE STRUCTURE DURING THE WORK			
E	TEMPORARY WORKS NEED TO CONSIDER GAUGING			
F	FAILURE OF TEMPORARY WORKS			
H	FOR MORE DETAILED INFORMATION PLEASE REFER TO THE PROJECT HAZARD RECORD LOG. DOCUMENT REF.: 152093-ARC-LOG-SSD-000001			

- NOTES:
- ALL DIMENSIONS ARE IN MILLIMETRES AND LEVELS ARE IN METRES AOD UNLESS NOTED OTHERWISE.
 - DO NOT SCALE OFF THIS DRAWING, USE FIGURED DIMENSION ONLY.
 - THIS DRAWING HAS BEEN PREPARED BASED ON NETWORK RAIL ARCHIVE DRAWING No. MF1386, MF16279, MF13787, MF39241, MF13789, MF38862, MF38863, MF38865, MF38864 MF38859.
 - THIS DRAWING SHALL BE READ IN CONJUNCTION WITH DRAWINGS:
152093-ARC-DRG-ECV-000004,
152093-ARC-DRG-ECV-000005.&
152093-ARC-DRG-ECV-000013
 - REFER TO DRAWING NO. 152093-ARC-DRG-ECV-000030 AND 000031 FOR DEFECT / REPAIR SCHEDULES AND PAINTWORK SPECIFICATIONS.
 - THIS DRAWING HAS BEEN PREPARED BASED ON TOPOGRAPHICAL SURVEY UNDERTAKEN BY PBH SURVEYS IN JANUARY 2020 ON BEHALF OF ARCADIS CONSULTING (UK) LIMITED.
 - THE PAINT SYSTEM FOR CAISSON STEELWORK SHALL BE CORROSIONITY CATEGORY C5 IN ACCORDANCE WITH BS EN ISO 12944-6:2018.
 - THE BOLTS CONNECTING CAISSON STRAPS ARE TO BE CHECKED FOR TIGHTNESS AND ADEQUATE CLAMPING ENSURED AS PART OF THE REFURBISHMENT WORKS.

LEGEND	
RED	PROPOSED WORKS
GREEN	EXISTING TO BE REMOVED

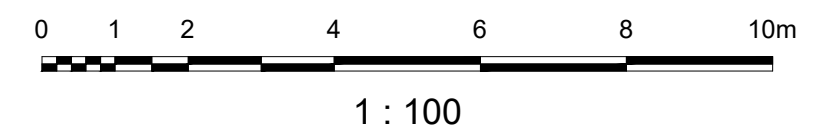

Rev	Date	Description of Revisions	Drawn	Chkd	Appr	Submittal
A01	24.04.2020	FOR FORM 001 REVIEW	M.N	B.K	J.L	
FOR FORM 001 REVIEW						S3



Contractor(s):



Project:

RIVER NEATH SWING
BRIDGE GRIP 4

Drawing Title:

SPAN 6
PROPOSED
GENERAL ARRANGEMENT

Designed	S. ALURU	Signed	R.B	Date	24.04.2020
Drawn	N.MANISHA	Signed	N.M	Date	24.04.2020
Checked	B. KING	Signed	B.K	Date	24.04.2020
Approved	J. LYNN	Signed	J.L	Date	24.04.2020

Scale(s): 1:100 @ A1 SD11 207m 63ch

Alternative Reference 152093

Drawing Number 152093-ARC-DRG-ECV-000037

Sheet 1 of 1

Revision A01

Sheet Size A1 594 x 841