

- NOTES:
1. ALL DIMENSIONS ARE IN MILLIMETRES AND LEVELS ARE IN METRES AOD UNLESS NOTED OTHERWISE.
 2. DO NOT SCALE OFF THIS DRAWING. USE FIGURED DIMENSION ONLY.
 3. THIS DRAWING HAS BEEN PREPARED BASED ON TOPOGRAPHICAL SURVEY UNDERTAKEN BY JOHN VINCENT SURVEYS LTD IN NOVEMBER 2018 ON BEHALF OF ARCADIS CONSULTING (UK) LTD.
 4. THIS DRAWING HAS BEEN PREPARED BASED ON TOPOGRAPHICAL SURVEY UNDERTAKEN BY JOHN VINCENT SURVEYS LTD IN NOVEMBER 2018 ON BEHALF OF ARCADIS CONSULTING (UK) LIMITED.
 5. SERVICES AND UTILITY INFORMATION HAS BEEN OBTAINED FROM NR RE-SKTOP STUDY REF. WES209684. THIS IS OLD IN ACCORDANCE WITH PAS128 AND IS UNVERIFIED, SO DEEMED TO BE INACCURATE.
 6. ALL CO-ORDINATES ARE GIVEN TO OSGB36 GRID AND ARE STATED IN METRES UNLESS NOTED OTHERWISE.

SURVEY STATION COORDINATES			
NAME	EASTING	NORTHING	HEIGHT
NSB01	86562.459	194774.913	110.000
NSB02	86562.459	194652.456	111.136
NSB03	86537.641	194774.913	110.000
NSB04	86537.641	194797.784	113.438
NSB05	86536.953	194768.304	112.384

LEGEND:

- NETWORK RAIL LAND OWNERSHIP BOUNDARY
- RIVER
- OVERHEAD LINE HV (132kV)
- OVERHEAD LINE HV (11kV)
- COMBINED SEWER
- SURFACE WATER SEWER



Rev	Date	Description of Revisions	Drawn	Chkd	Appd	Validity
A03	24.04.2020	FOR FORM 001 REVIEW	K.S	B.K	J.L	J.L
A02	25.01.19	FOR FORM 001 REVIEW	K.S	B.K	J.L	J.L
A01	25.01.19	FOR FORM AA REVIEW	D.K	B.K	J.L	J.L

FOR FORM 001 REVIEW S3



Continued on



Project

RIVER NEATH SWING
BRIDGE GRIP 4


Drawing Title

TOPOGRAPHICAL SURVEY


Designed	S. ALURU	Signed	S.A	Issue	24.04.2020
Drawn	K.SRILEKHA	Signed	K.S	Drawn	04.2020
Checked	B. KING	Signed	B.K	Issue	04.2020
Approved	J. LYN	Signed	J.L	Issue	24.04.2020
Scale(s)	1:250, 1:500, 1:1000, 1:2000				

AS SHOWN @ A1 SD11 207m 63ch


Alternative Reference
152093
Drawing Number
152093-ARC-DRG-ECV-000001
Revision
1 of 1
A03

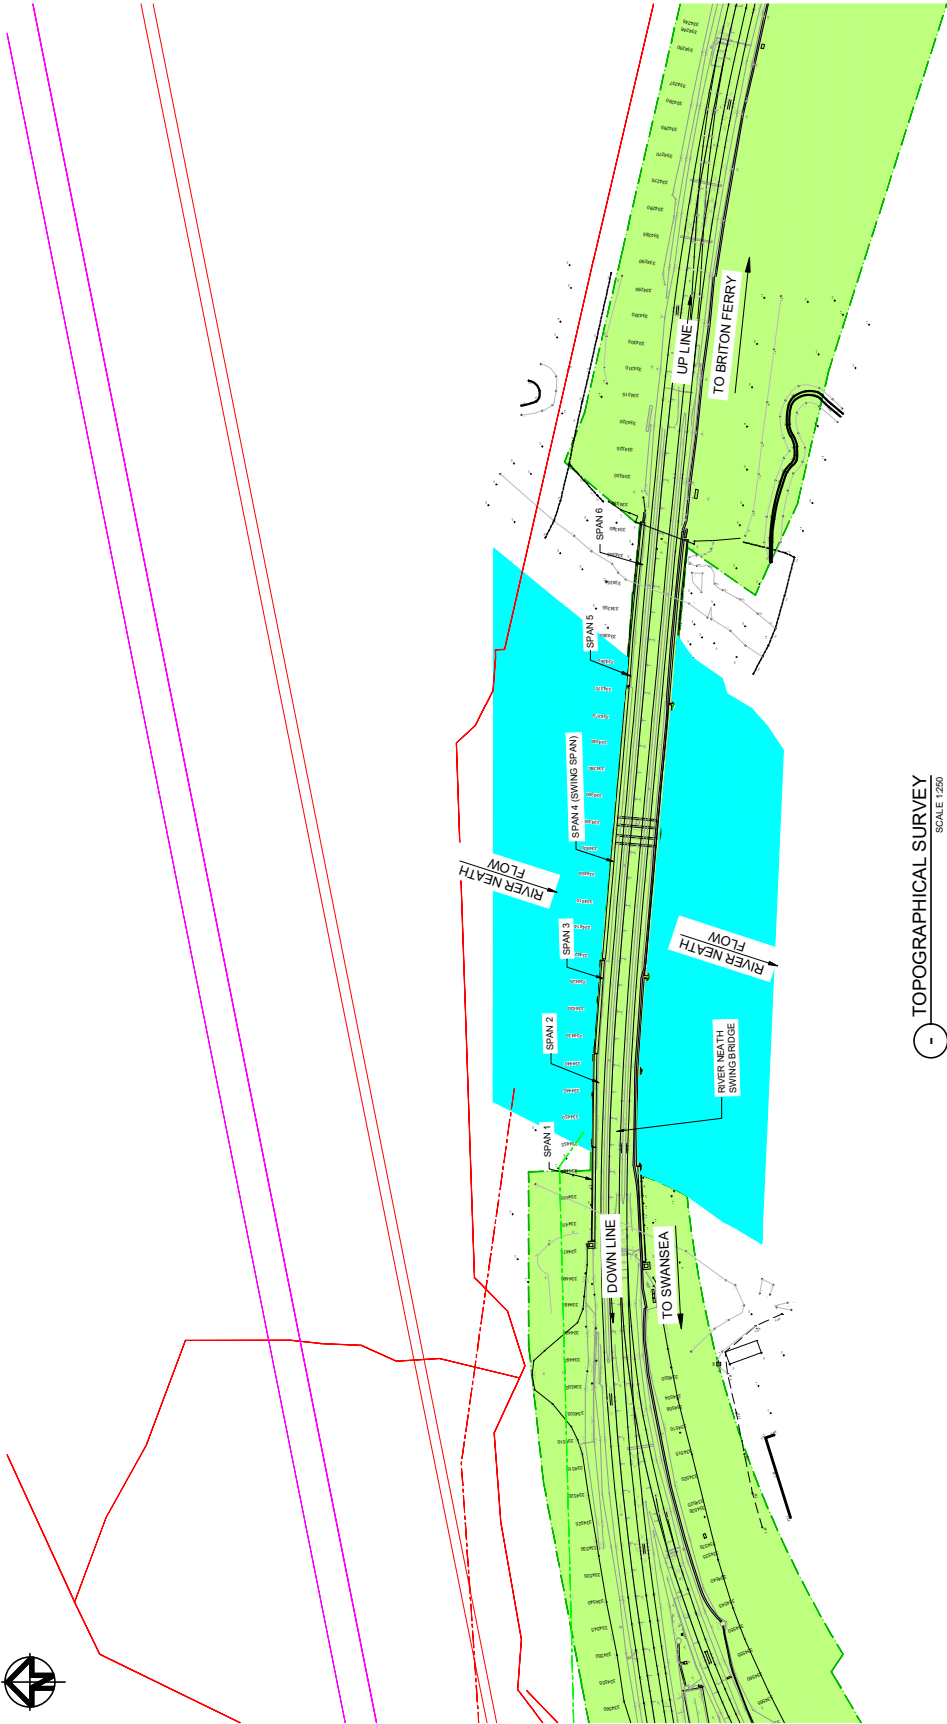

TOPOGRAPHICAL SURVEY
SCALE 1:250

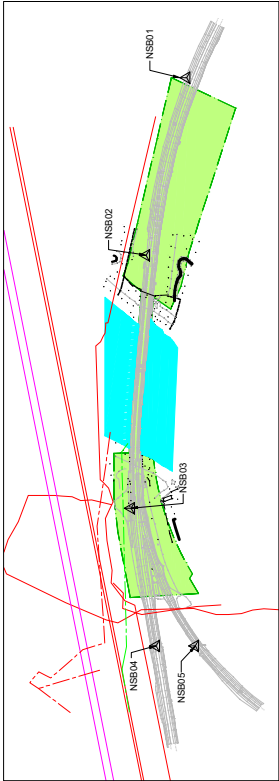

KEY PLAN
SCALE 1:2000

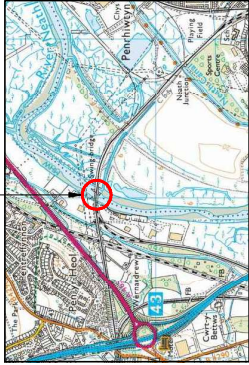

LOCATION MAP
NTS
(OS GRID - SS 730 963)