


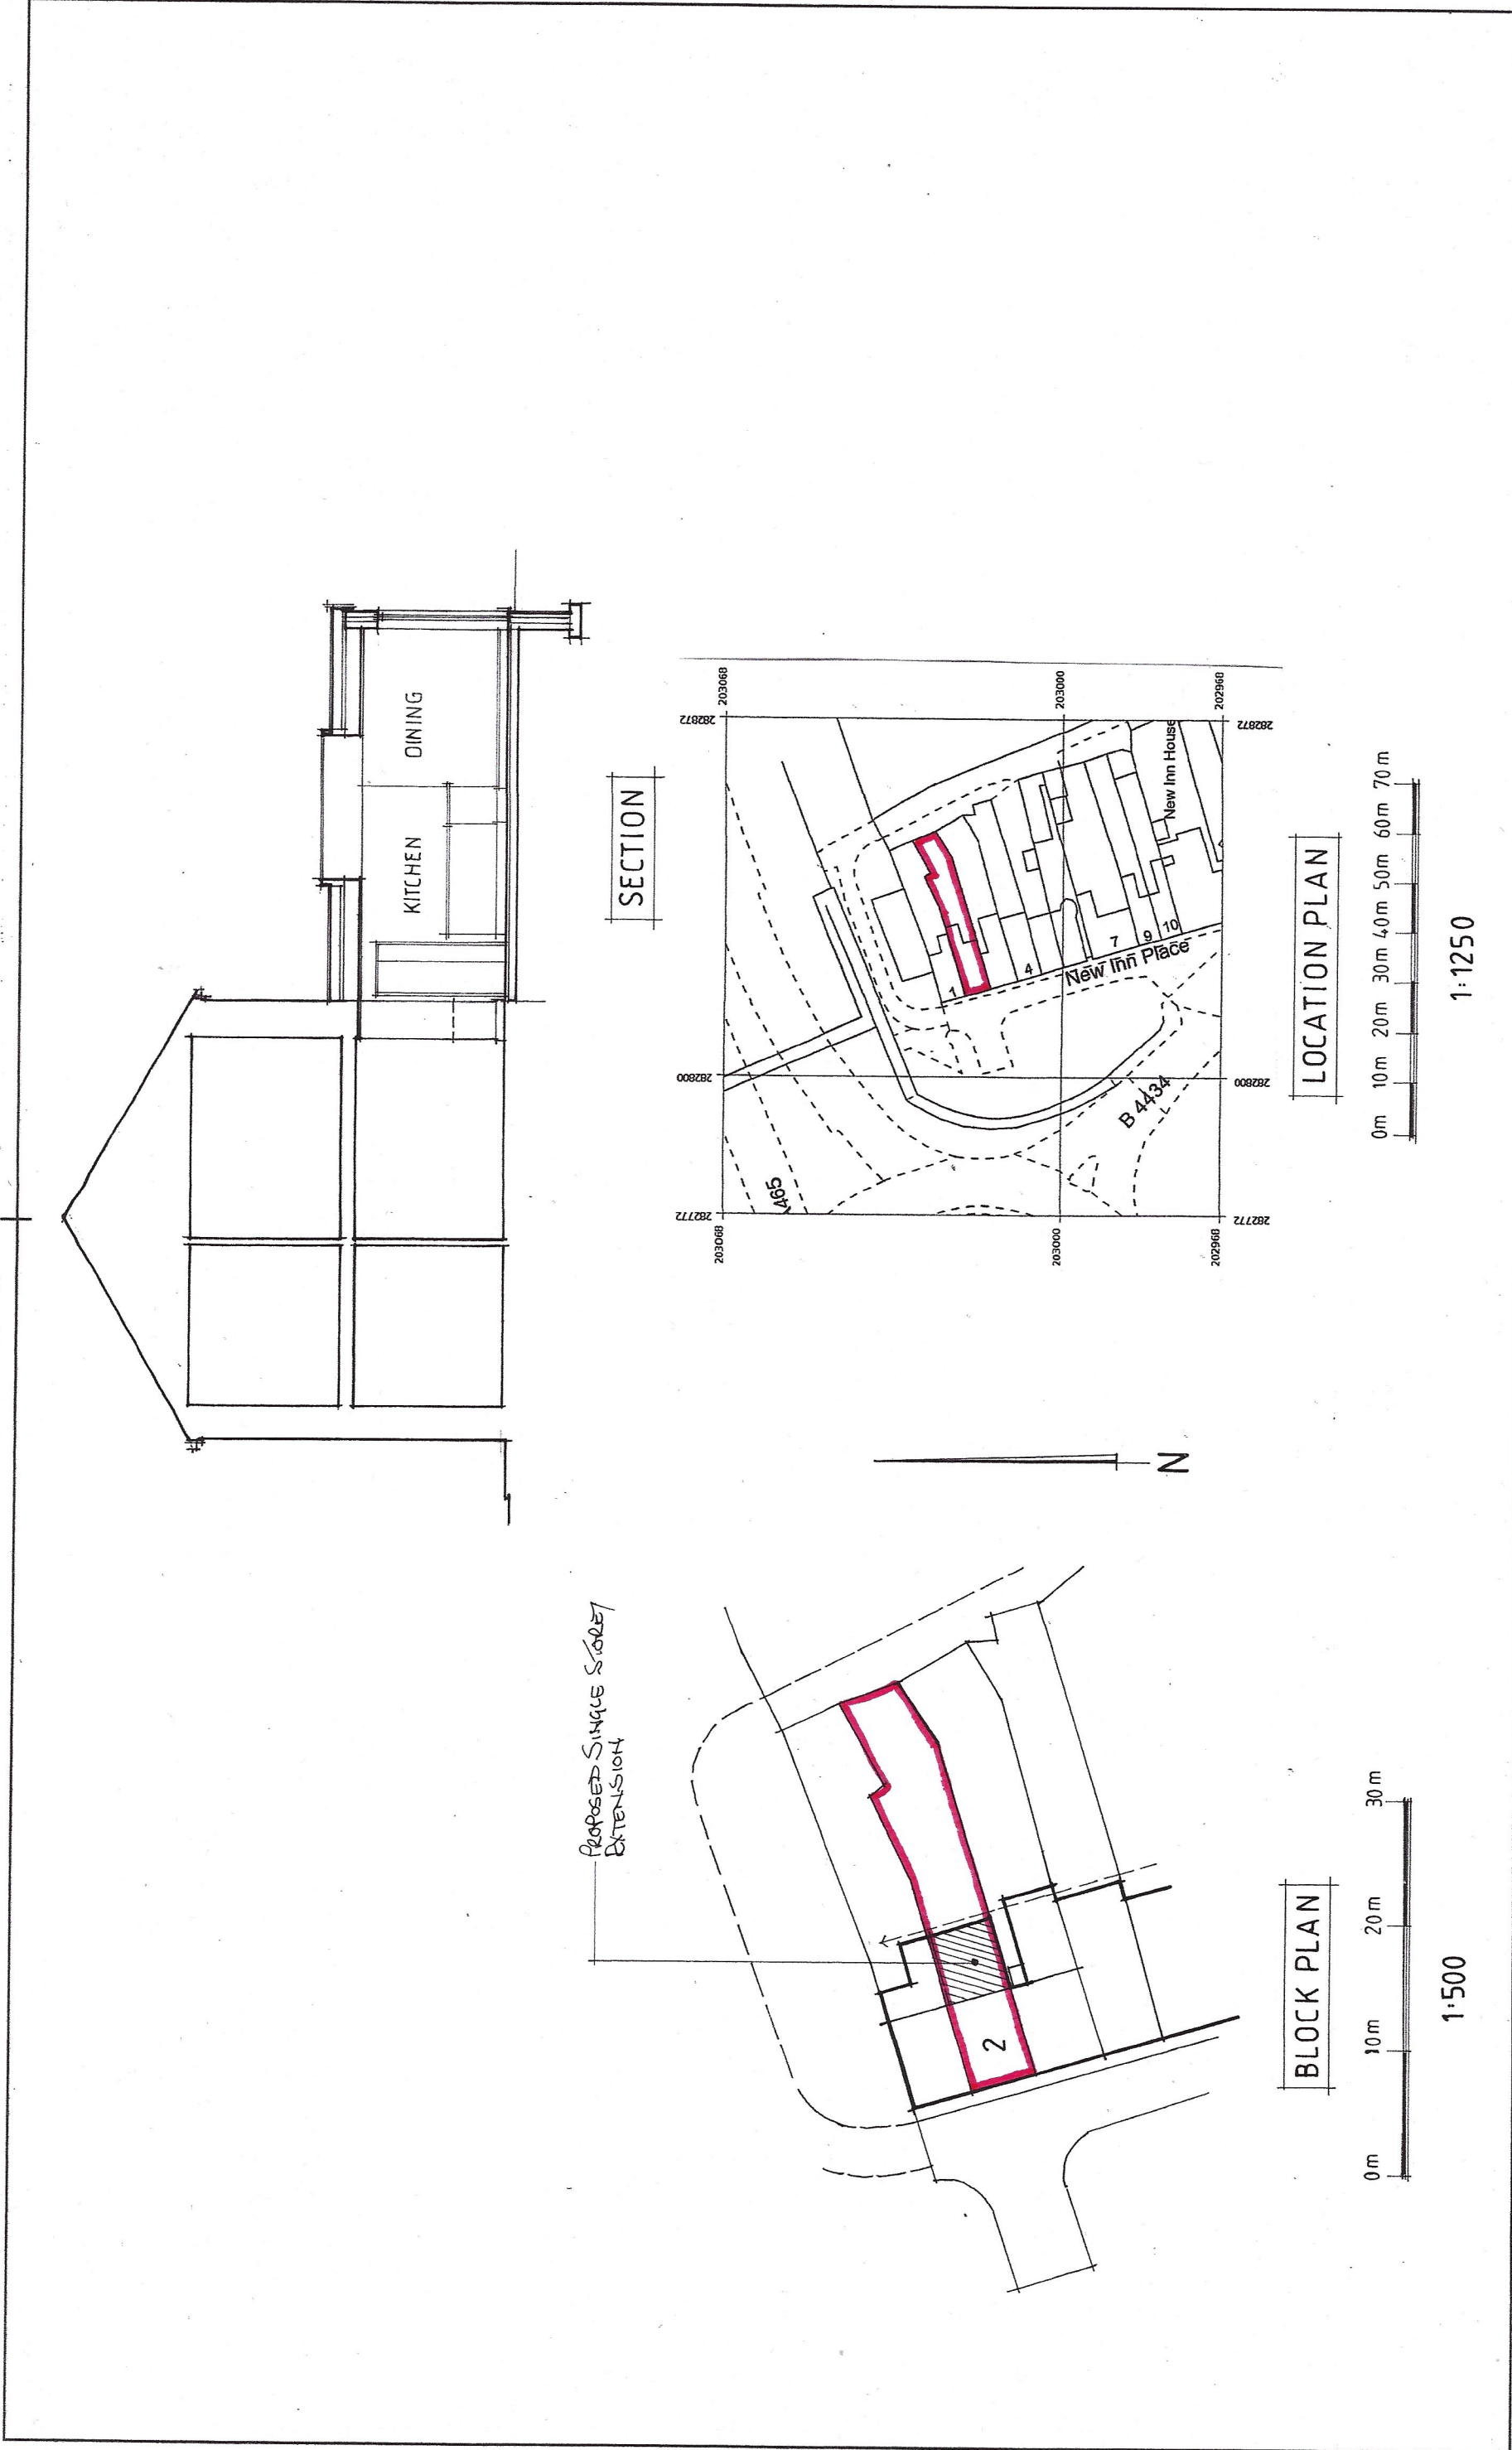

mjs designs(cymru) ltd architectural design·project management 07530 134442		NOTES: 0m 1m 2m 3m 4m 5m 6m 7m  All dimensions must be checked on site and not scaled from this drawing.	Client Mrs Rhian Tregoning		Scale 1:100@ A3	Drawing Title LOCATION & BLOCK PLAN
			Job Title 2 New Inn Place, Resolfen, SA11 4LG		Drawn by Date 09. 2021	Drg No. 212213.02
PRODUCT OF THE LINO RANGE ARCHITECT CAT. No. 7242						