


- 1 THIS IS A C.A.D. DRAWING AND SHOULD NOT BE AMENDED BY HAND.
- 2 All dimensions in millimetres unless otherwise stated.

Block Plan - 1:250 @ A3

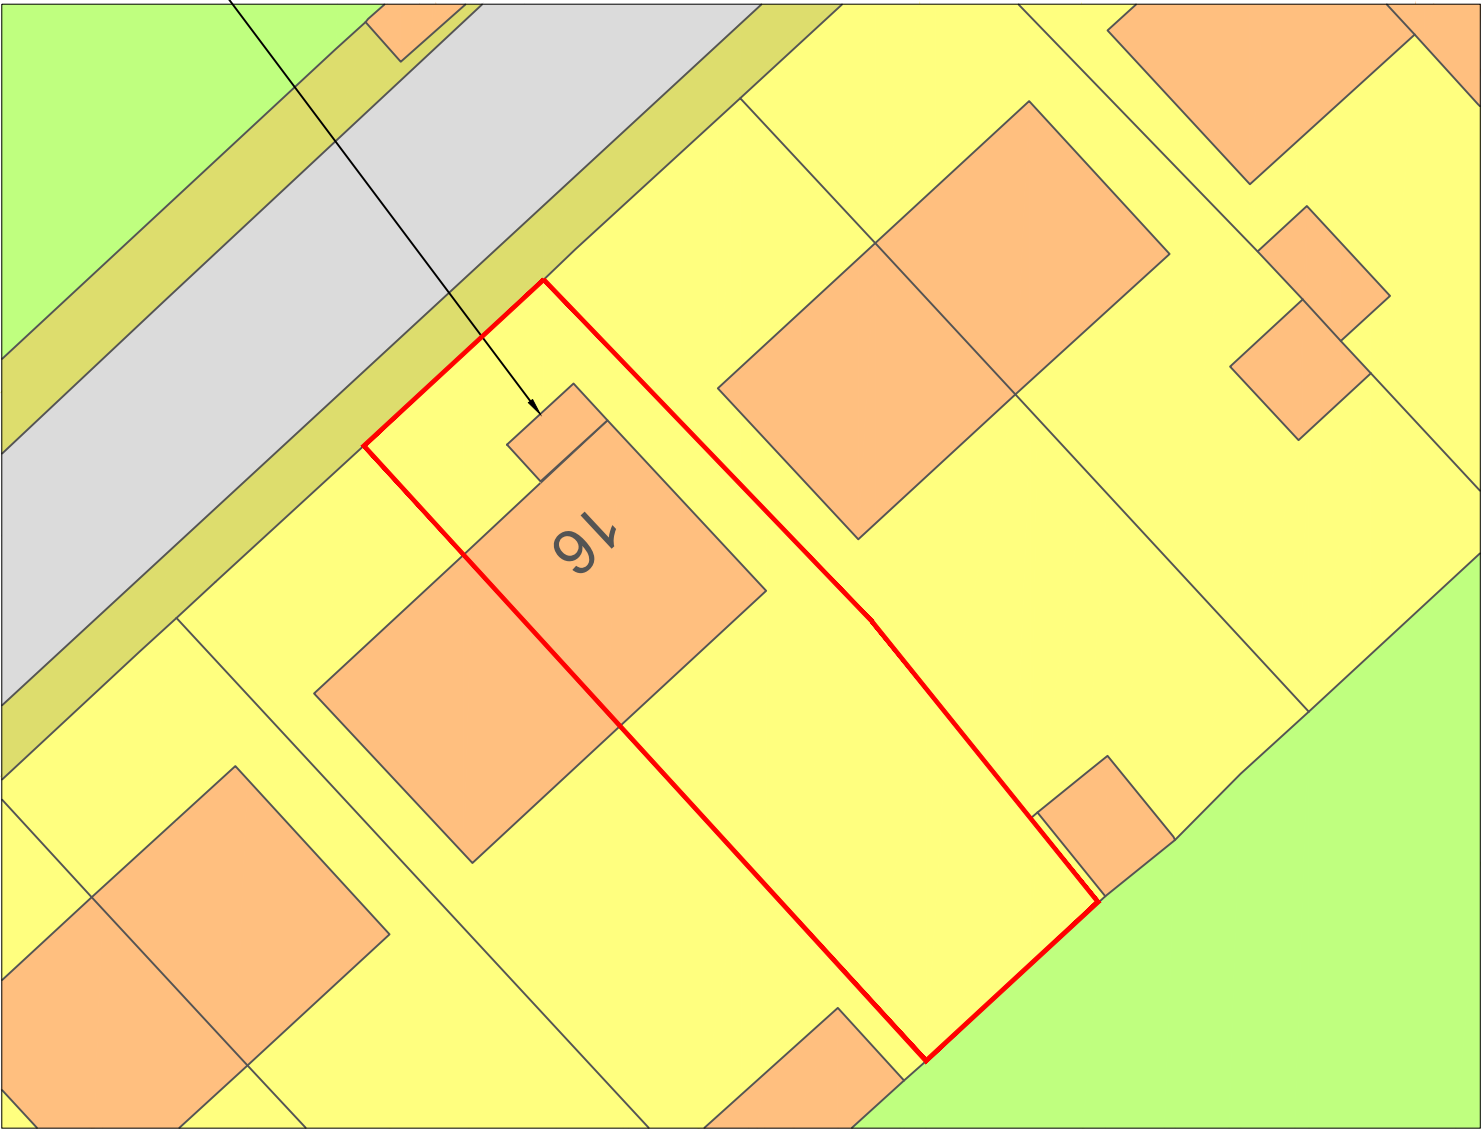

Location Plan - 1:1250 @ A3



Proposed Extension

Rev	Details	Dr	Ch	Ap	Date

Client

Lorraine and Ken
16 Tir Morfa Road
SA12 7PF

JW.

DI SIGNS

FF WILLIAMS

809748

s1998@aol.com

Project

Front Extension
OS PLAN

File No.	Financial Code No.			
Drawn	JW	Checked		Approved
Date	July 21	Date		Date
Scales	VARIOUS			
Drawing No.	JW-17-OS			