



NOTES

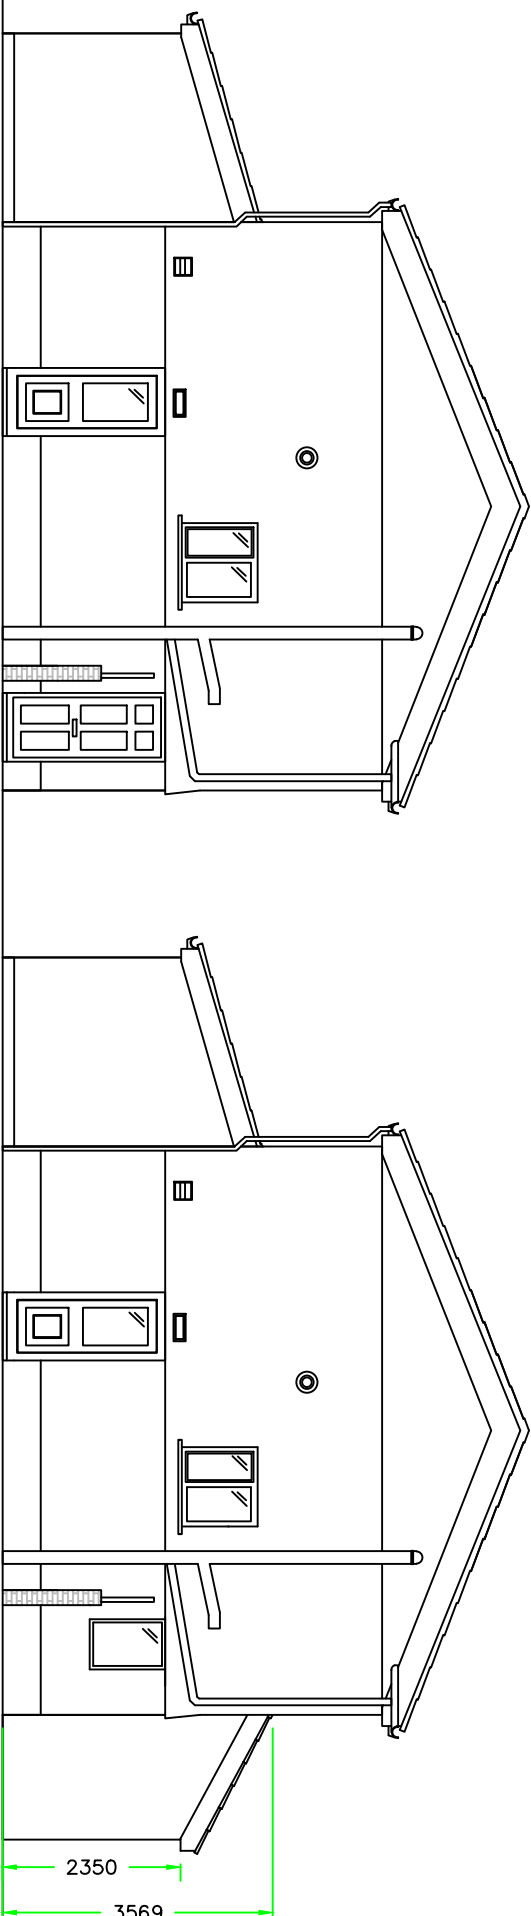

w

w

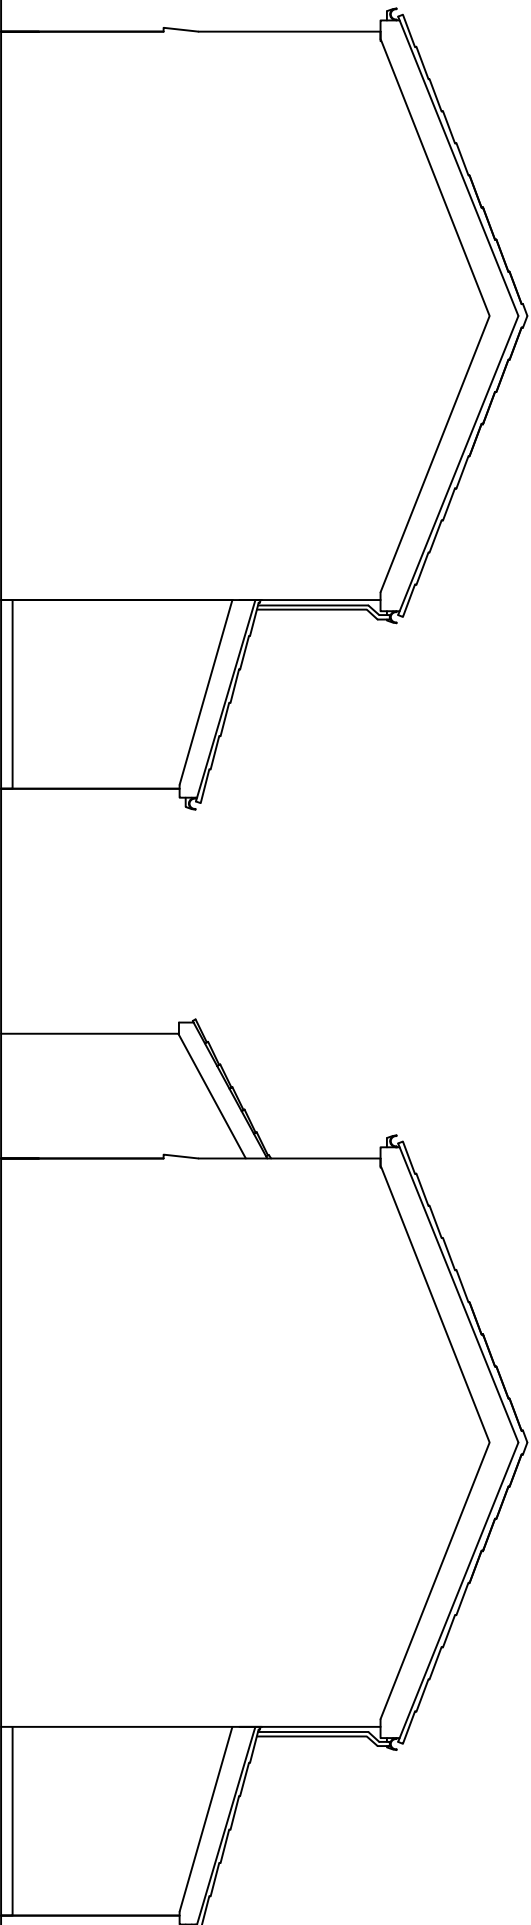

4

4

Rev	Details	Dr	Ch	Ap	Date

Lorraine and Ken
16 Tir Morfa Road
SA12 7PF

JOSEFF WILLIAMS
07585609748
joewills1998@aol.com

Project

Front Extension

Existing and Proposed Elevations

File No.	Financial Code No.			
Drawn	JW	Checked		Approved
Date	July 21	Date		Date
Scales	1:100 @ A3			
Drawing No.	JW-17-04			