
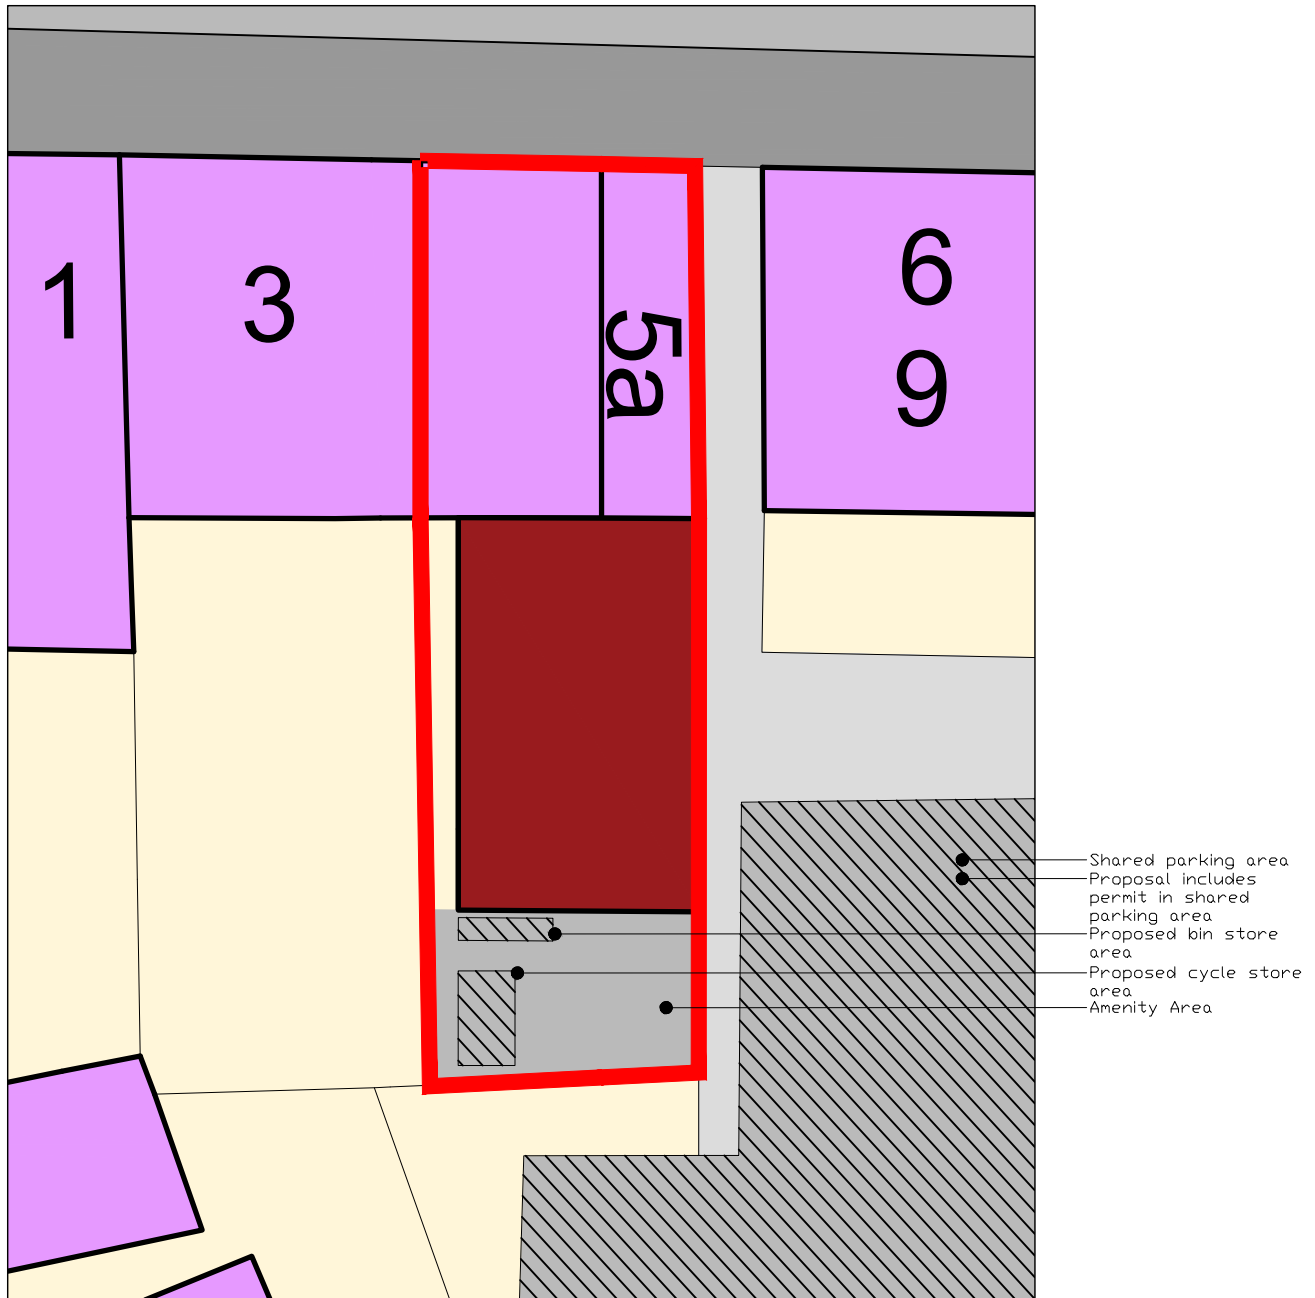


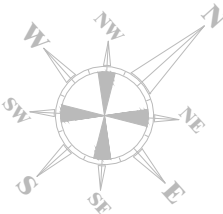

NOTES Ordnance Survey, (c) Crown Copyright 2020. All rights reserved. Licence number 100022432 	REVISIONS			CLIENT: John Penquet							
	Rev	Comment	By	Date	PROJECT TITLE: Commercial Refurbishment						
					PROJECT ADDRESS 1: 5 & 5a High Street					A4	
					PROJECT ADDRESS 2: Pontardawe, SA8 4HU					CHECKED BY: DLD	
					DRAWING TITLE: Proposed Site Block Plan					APPROVED BY: DLD	
	A	Project Address Amended	SJC	29.07.2021	DATE: 16.02.2021	SCALE: 1:200	DRAWN BY: SJC	REF: RC213	DRAWING NO. 003	REV: B	
	B	Amenity Spaces Added	SJC	01.09.2021	CARDIFF 02921 197 196 LLANELLI 01554 778 730 NEATH 01639 368 000 info@darkinarchitects.com © Copyright Darkin Architects 2020 RIBA  Chartered Practice					darkin architects drawing on experience	
THIS DRAWING IS THE COPYRIGHT OF DARKIN ARCHITECTS AND MAY NOT BE COPIED, ALTERED OR REPRODUCED IN ANY FORM OR PASSED TO A THIRD PARTY WITHOUT THEIR CONSENT. DIMENSIONS MUST BE CHECKED AND VERIFIED ON SITE AND ANY DISCREPANCIES SHOULD BE REPORTED TO THE ARCHITECT. THIS DRAWING MUST NOT BE SCALED AND SHOULD BE READ IN CONJUNCTION WITH ALL OTHER CONSULTANT'S DRAWINGS. IF IN DOUBT ASK FOR CONFIRMATION.											