




- 1 - ground floor plan
- 2 - first floor plan
- 3 - second floor plan
- 4 - roof plan
- 5 - site plan

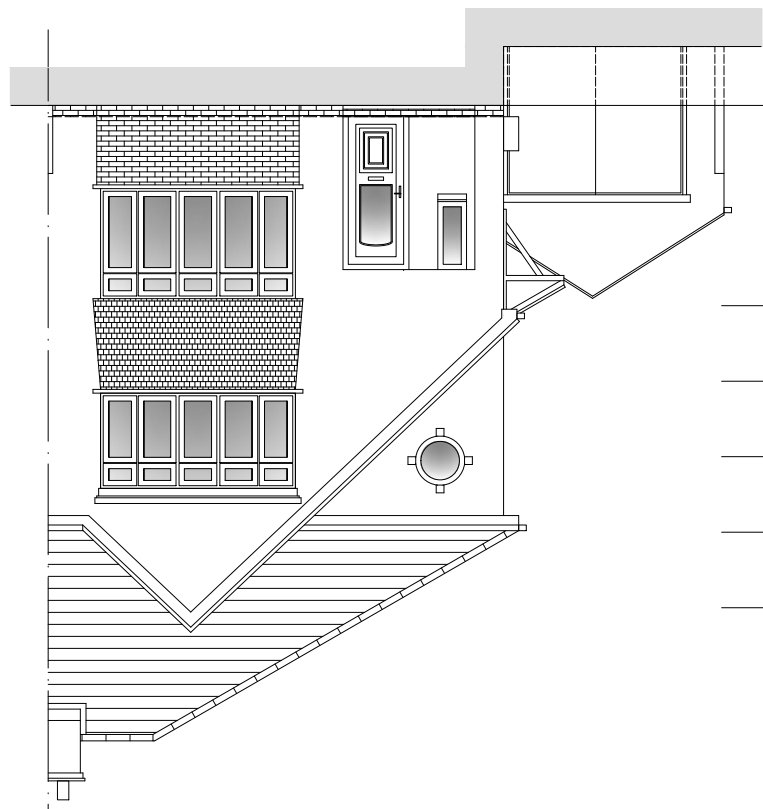


north east elevation

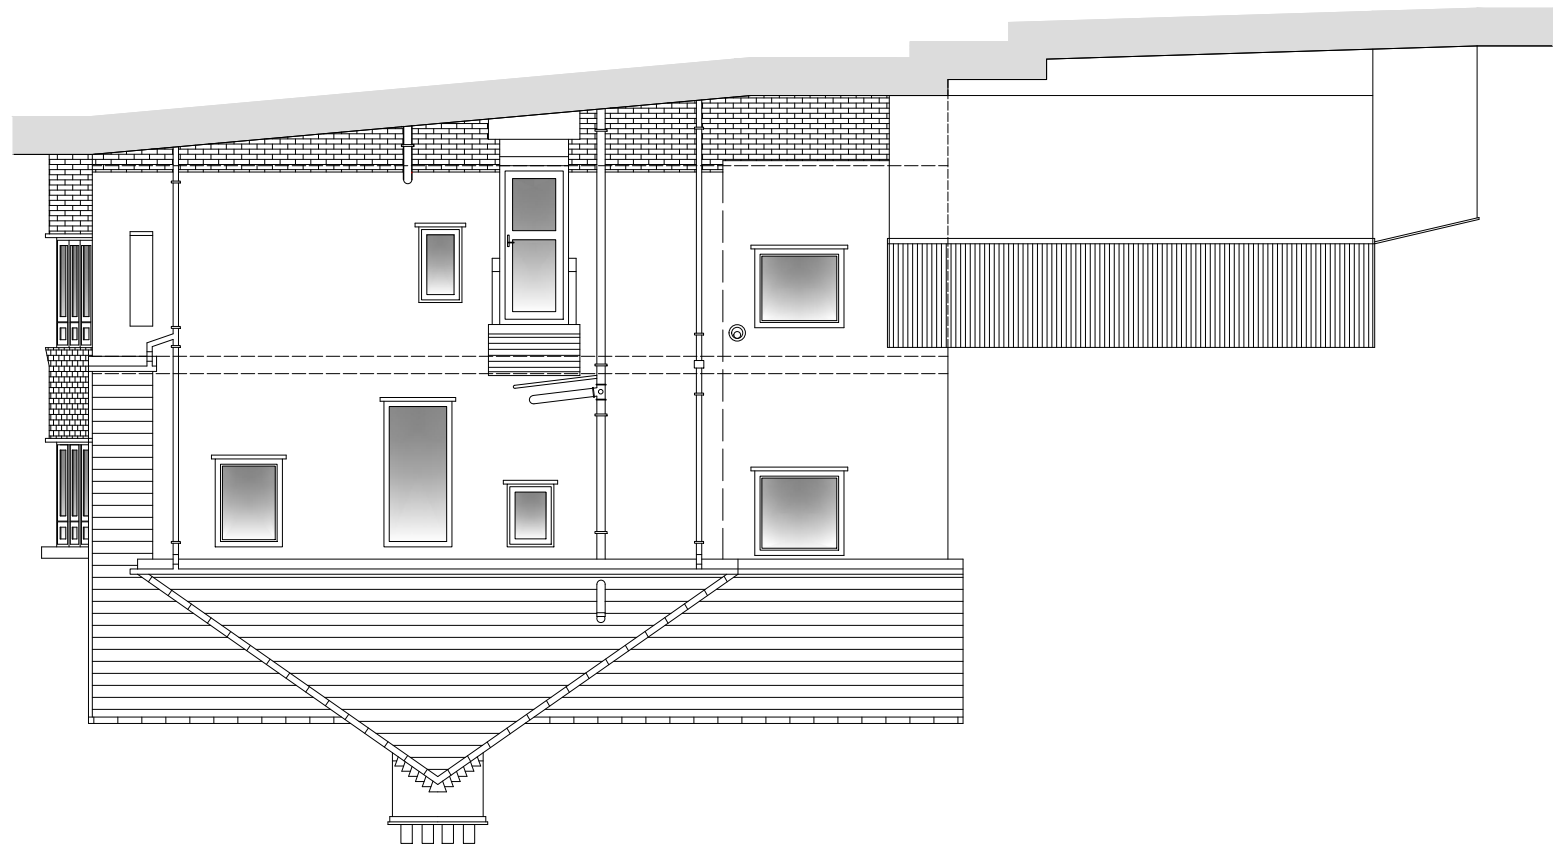


south east elevation

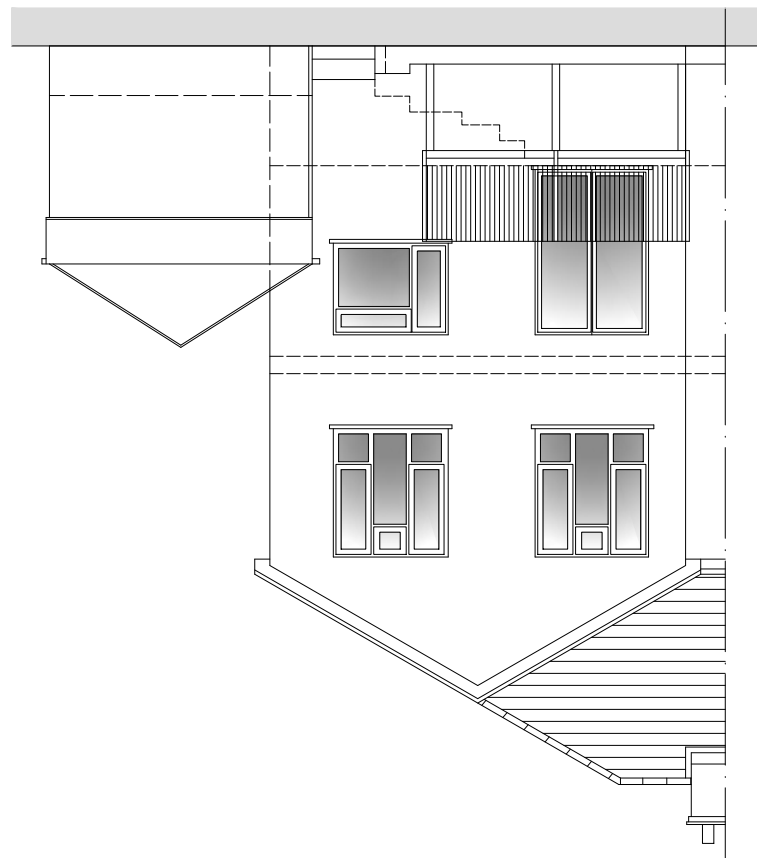

south west elevation

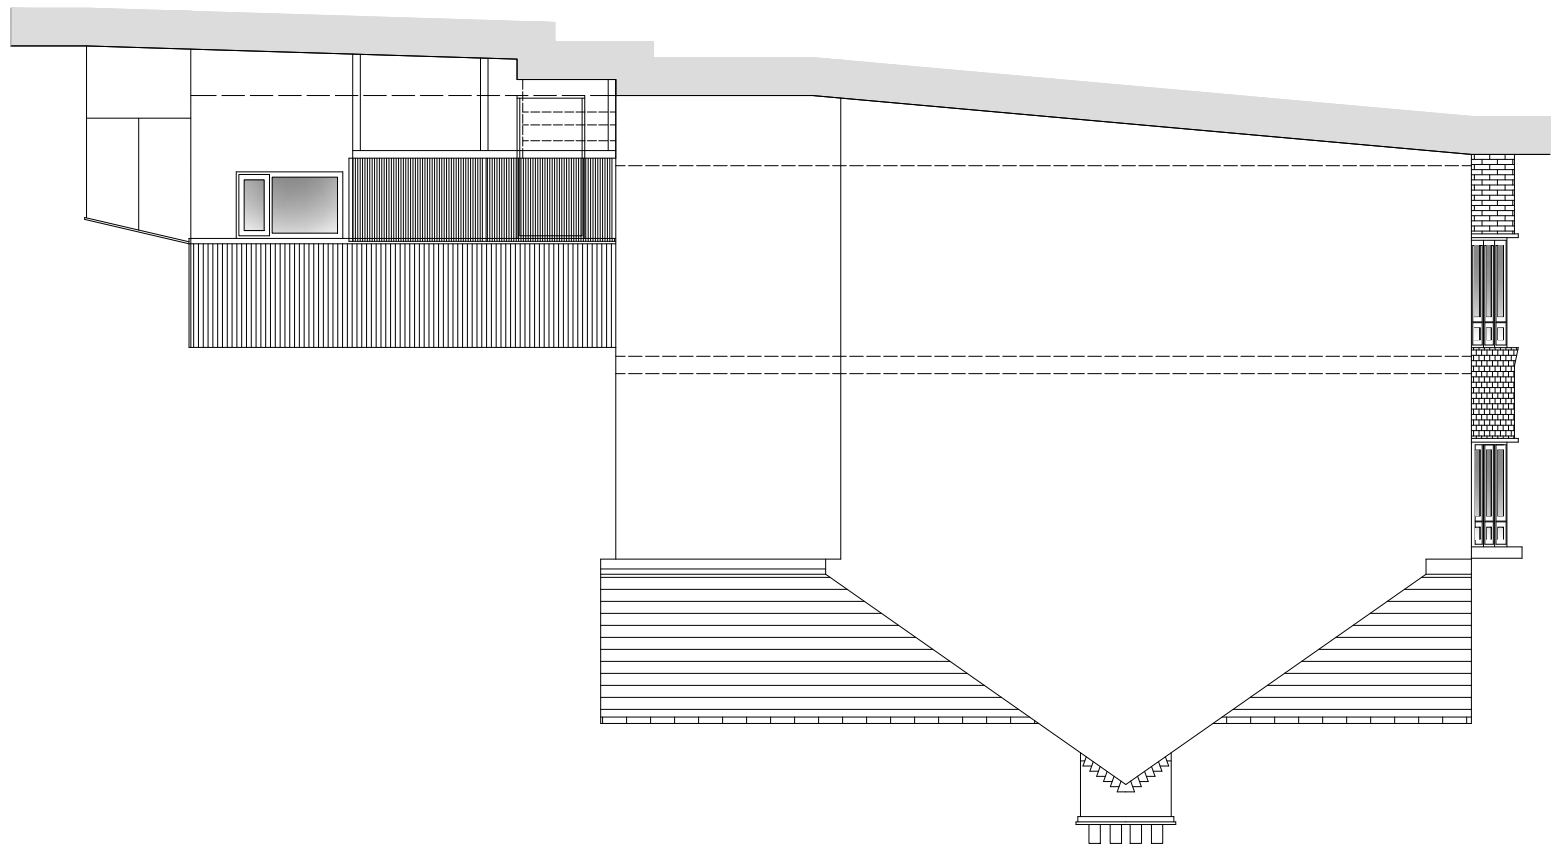

north west elevation

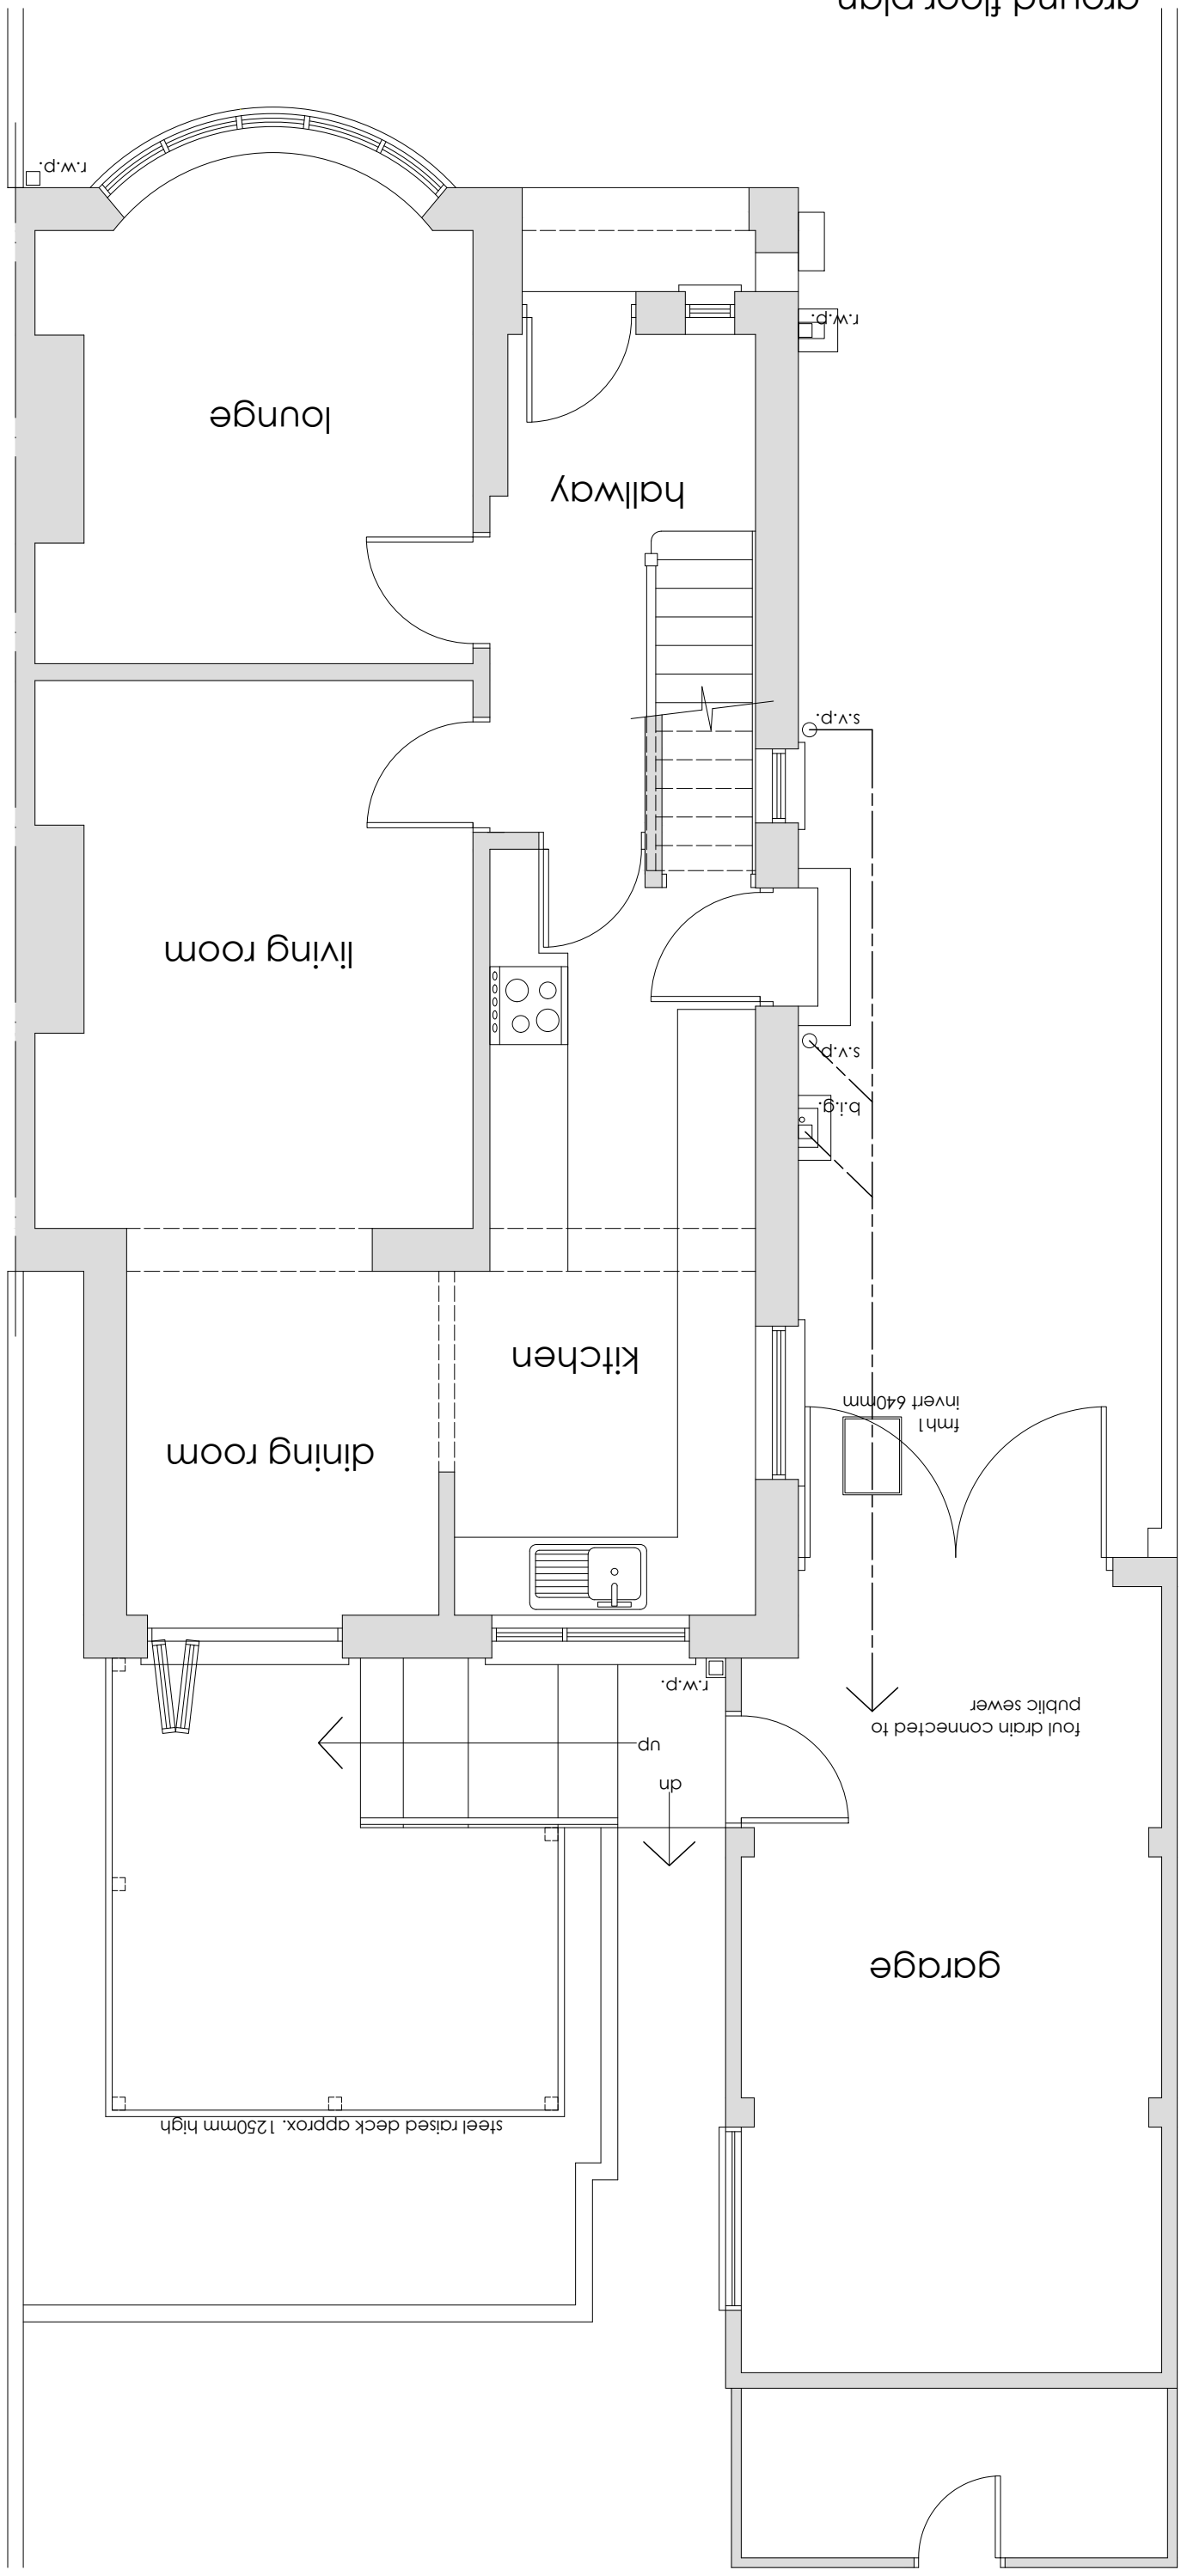


ground floor plan



site plan



location plan

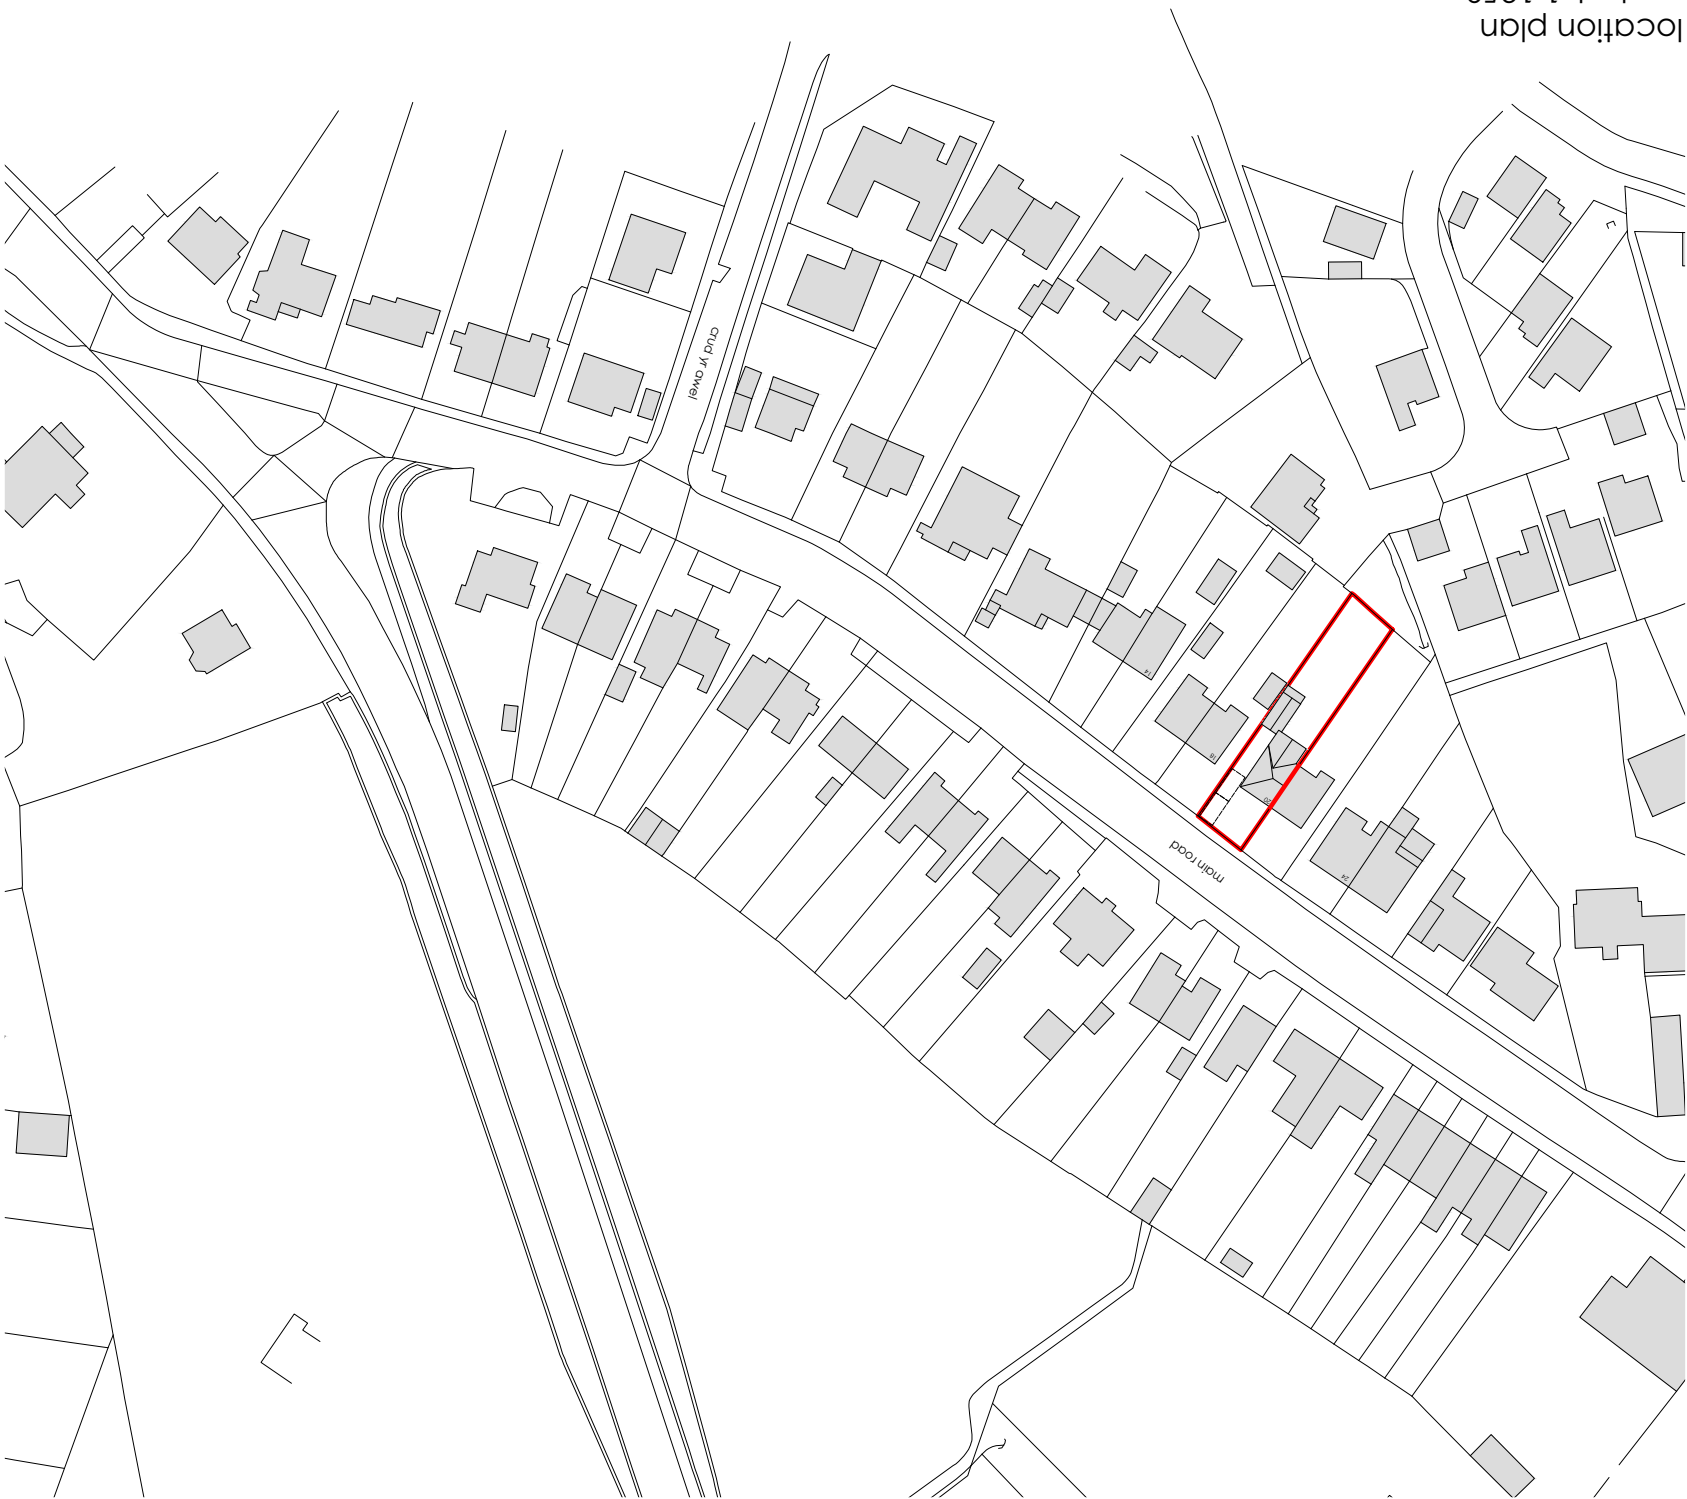

block plan

revision	
1	
2	
3	
4	
5	
6	
7	
8	
9	