




Block Plan
1:500 Scale

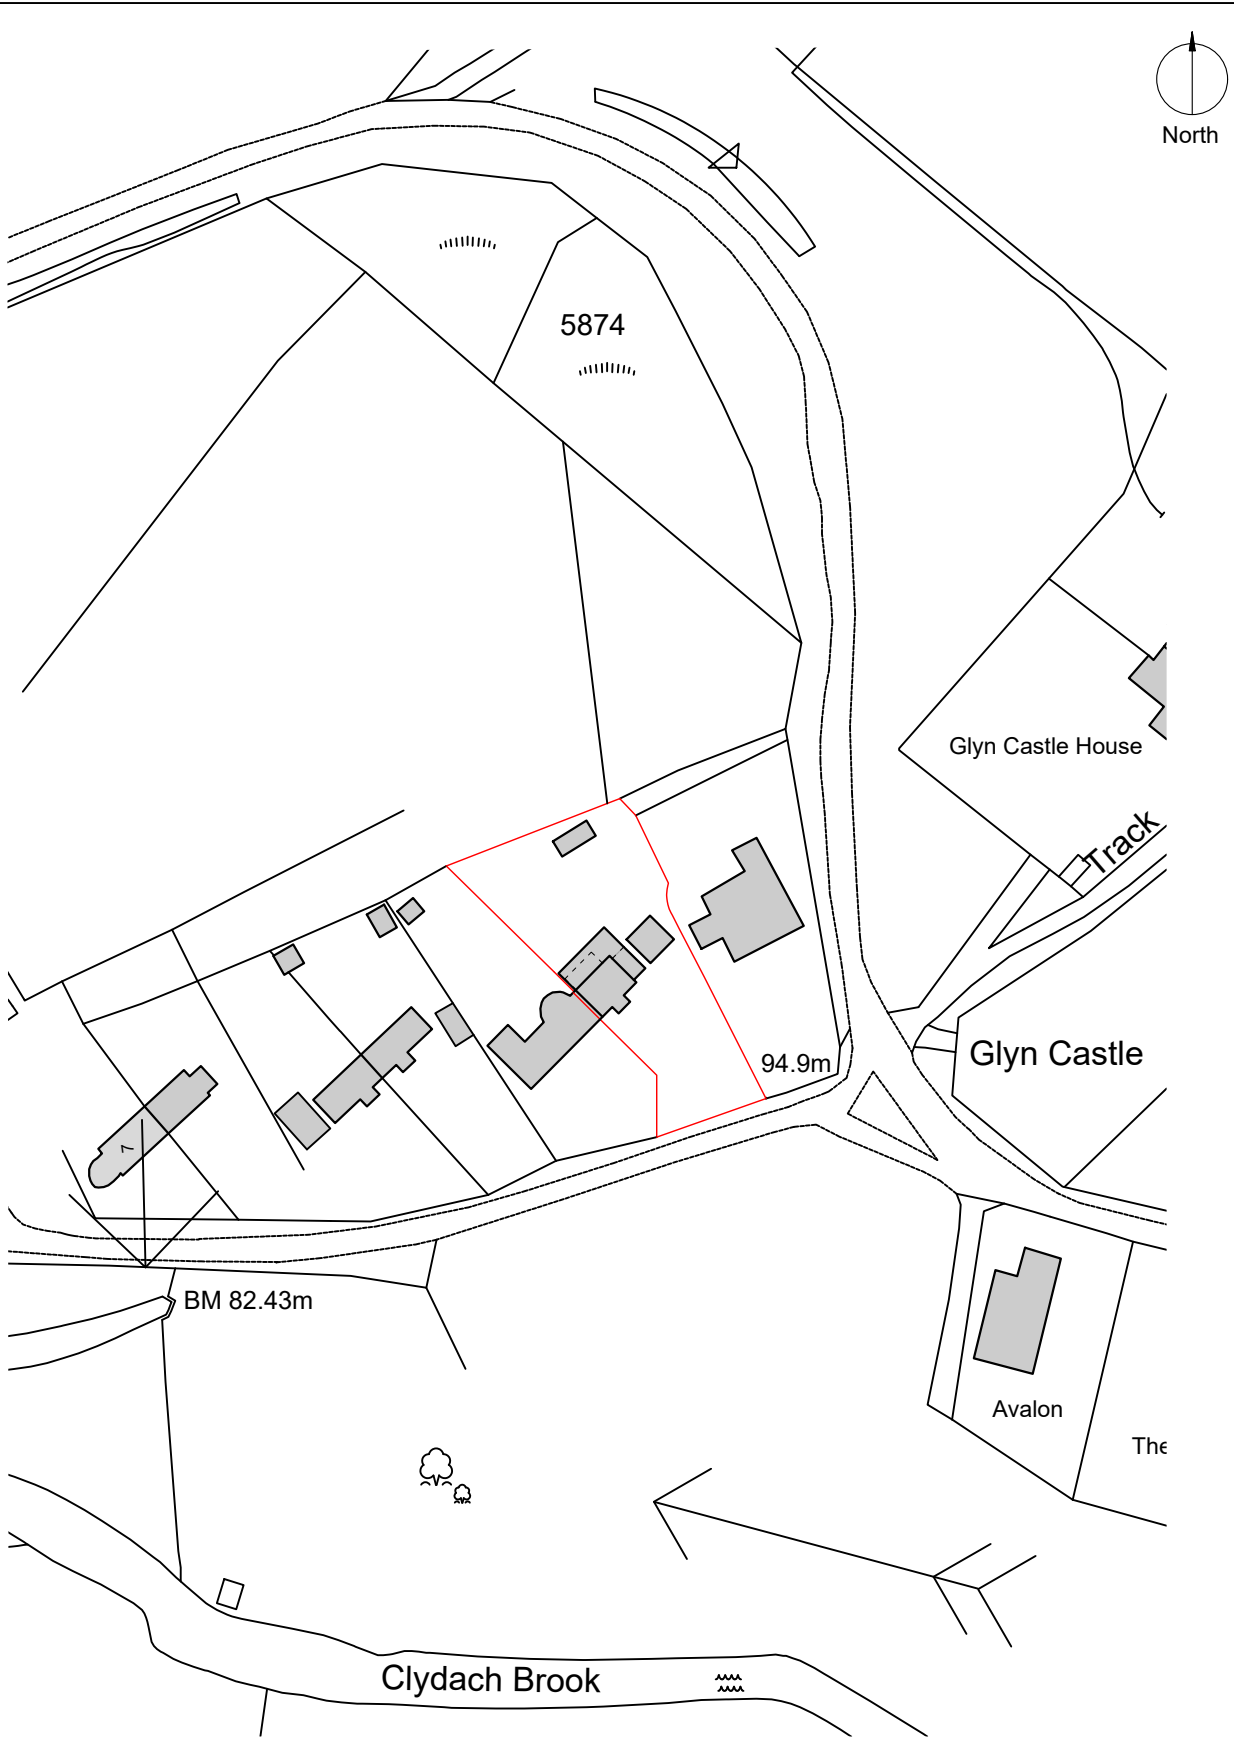

Location Plan
1:1250 Scale

This drawing is copyright ©
NOTE: Drawing to be used
for planning purposes only.
All dimensions to be checked
on site and not scaled from
the drawing.

CLIENT Mr. + Mrs. Shayne + Ellie Lewis		PROJECT Extension + Refurbishment 12 Glyn castle Resolven SA11 4NW		DRAWING TITLE Proposed Block + Location Plans	
DATE September 2021	SCALE As denoted	PAPER A3	DRAWING REFERENCE 21-35-06	REV 01	PURPOSE Planning