



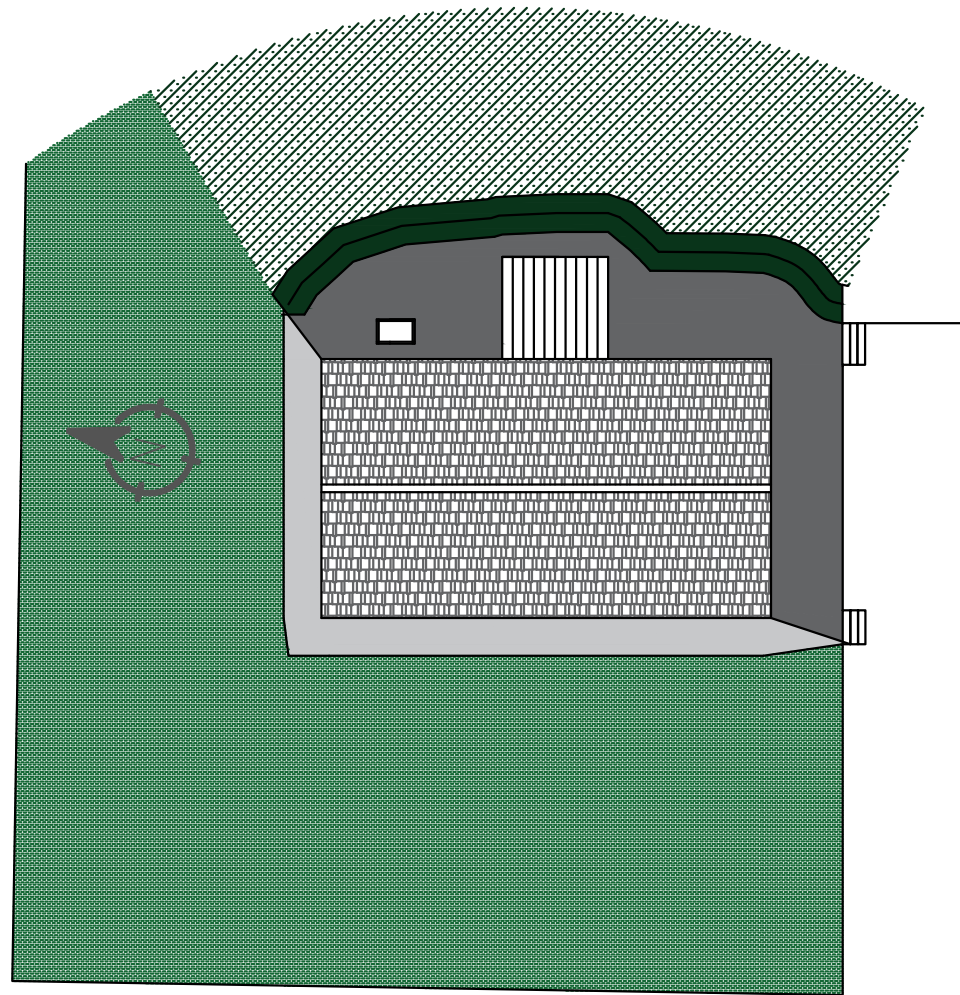

Existing Block Plan

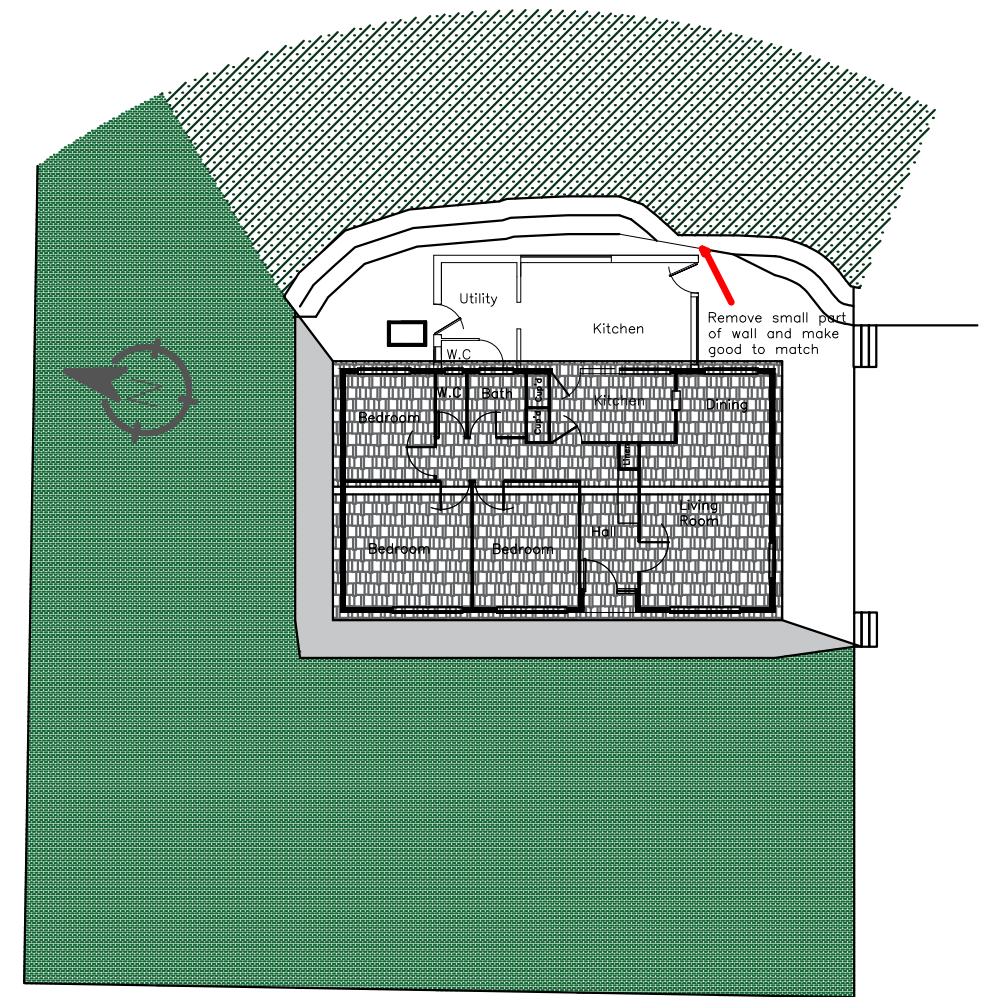

Proposed Block Plan

Title: Existing/Proposed Block Plan		Liam Jones MRTPI  RTPI Chartered Town Planner
Drawing No.: AB/03 Scale 1:200 at A3		
Project: Extension	Site: The Beeches, Cilybebyll, Pontardawe, SA8 3JD	
Date: September 2021		