



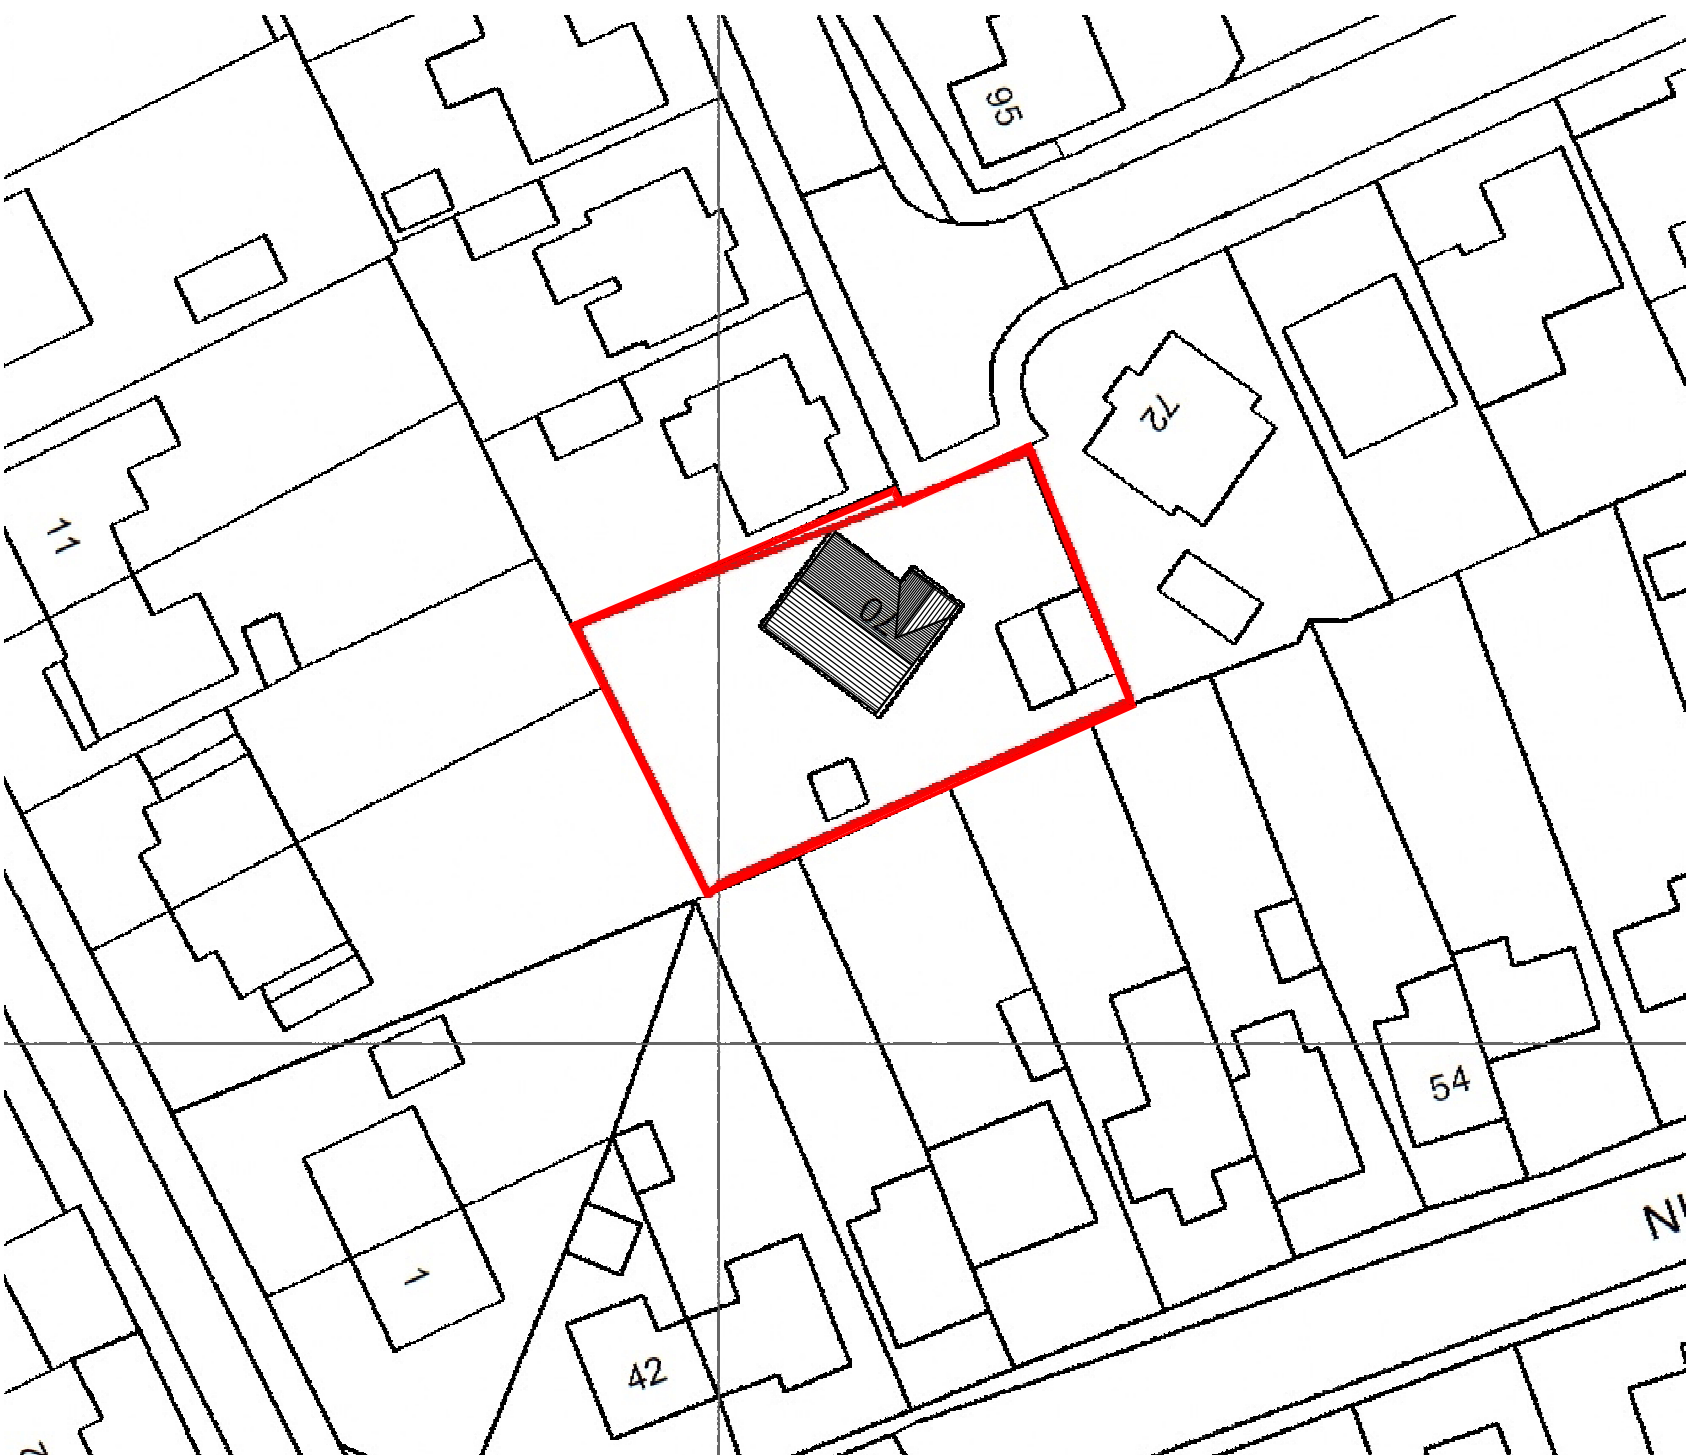

BLOCK PLAN 1:500 - EXISTING

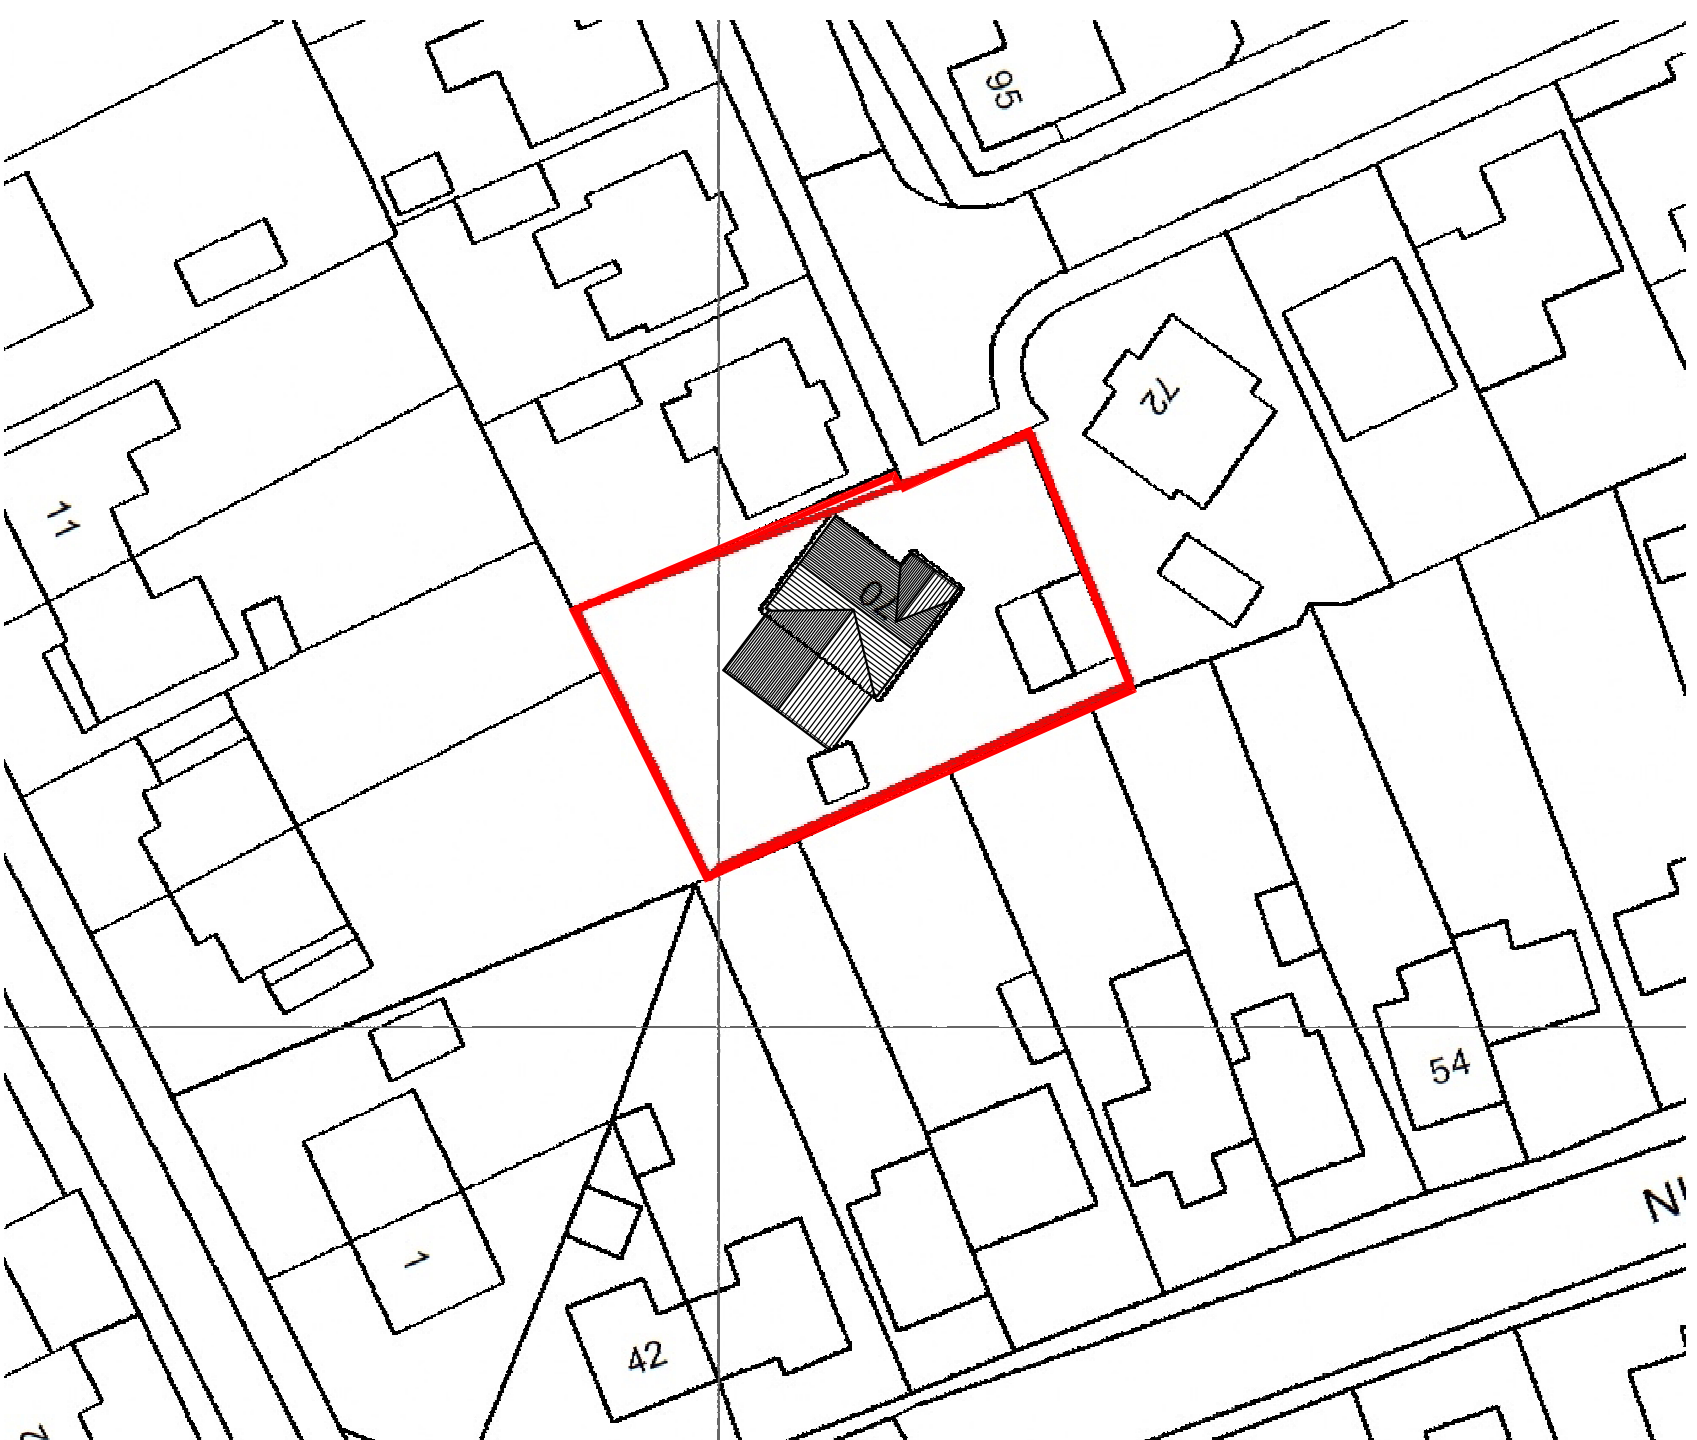

BLOCK PLAN 1:500 - PROPOSED