



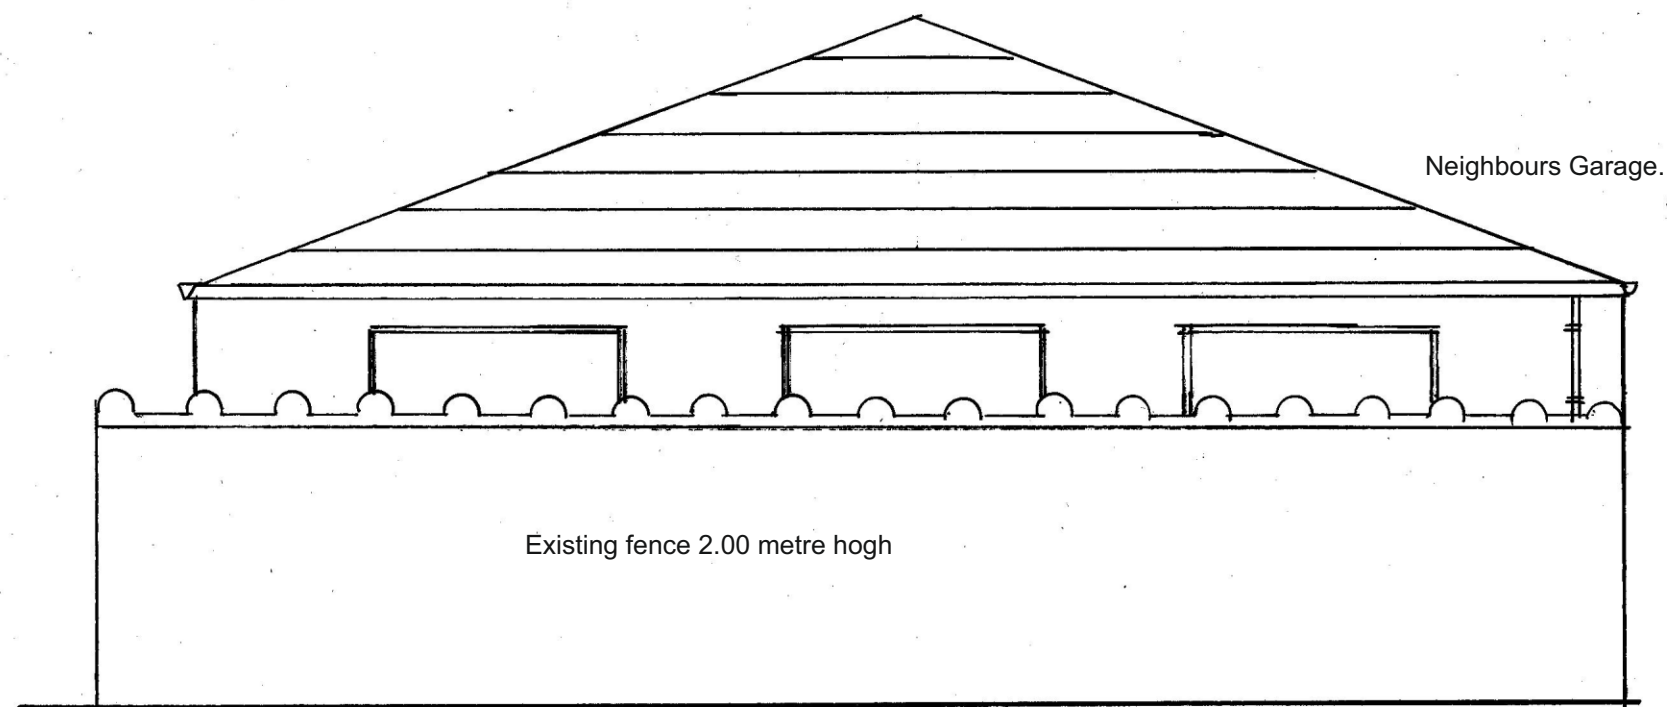

Existing Elevation.

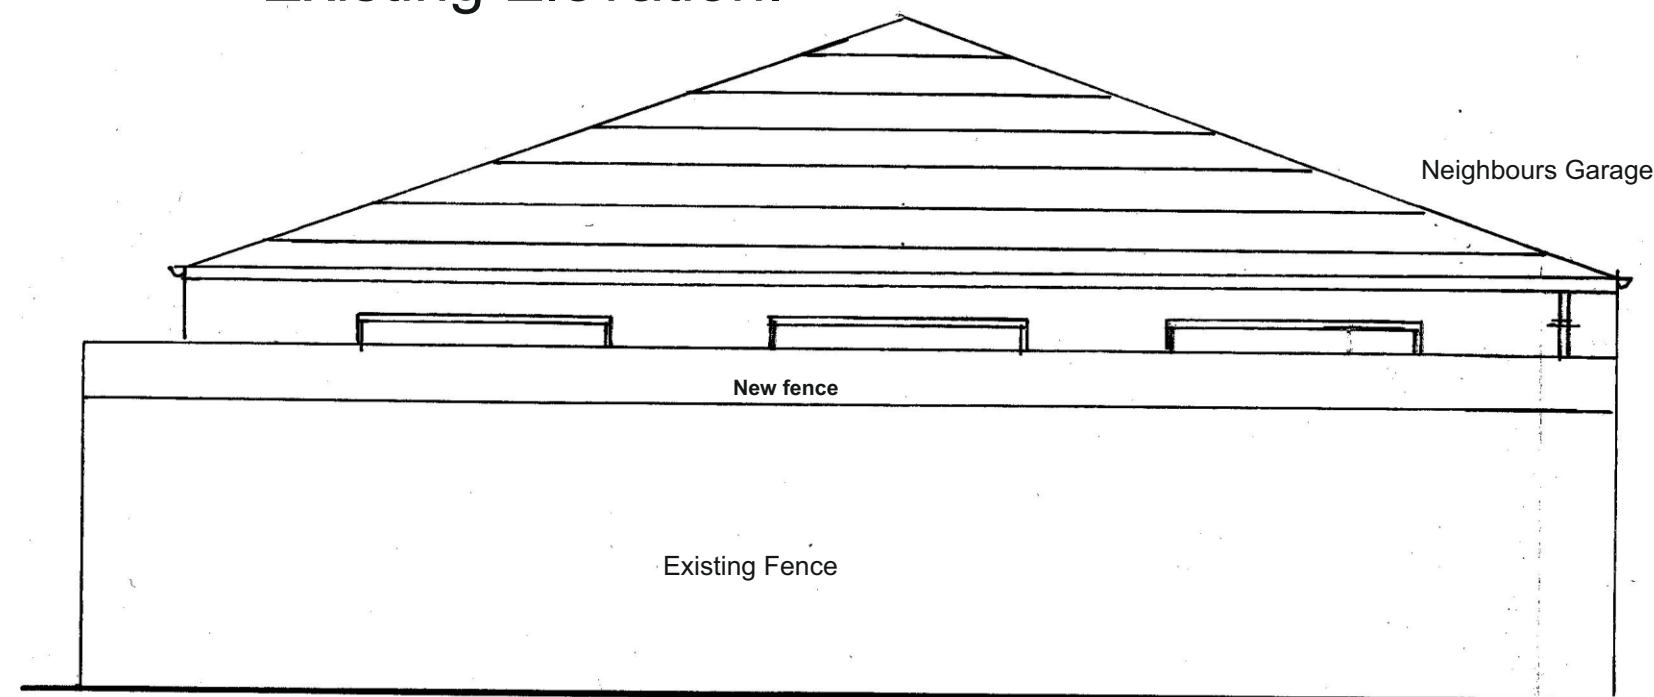

New fence height 2.30 metres

Proposed Elevation.

Ron Bagshaw & Associates Ltd.

Architectural Design & Planning Consultants



Wood Field House
1b Rosser Terrace
Cilfrew
Neath, SA10 8LH

Contact Details -
01639 632822 (Office)
07870 863859 (Mobile)
mail@ronbagshaw.co.uk

Drawing No: DL/2021/01

Scale: 1:50 @ A3

Date: September 2021

Notes/Revisions

Proposal: Existing and Proposed Elevations.

Location: 1 The Rickyard, Bryncoch, Neath SA10 7FF.

Client: Mjr David Loader - same address.

Title: Existing and Proposed Elevations.