



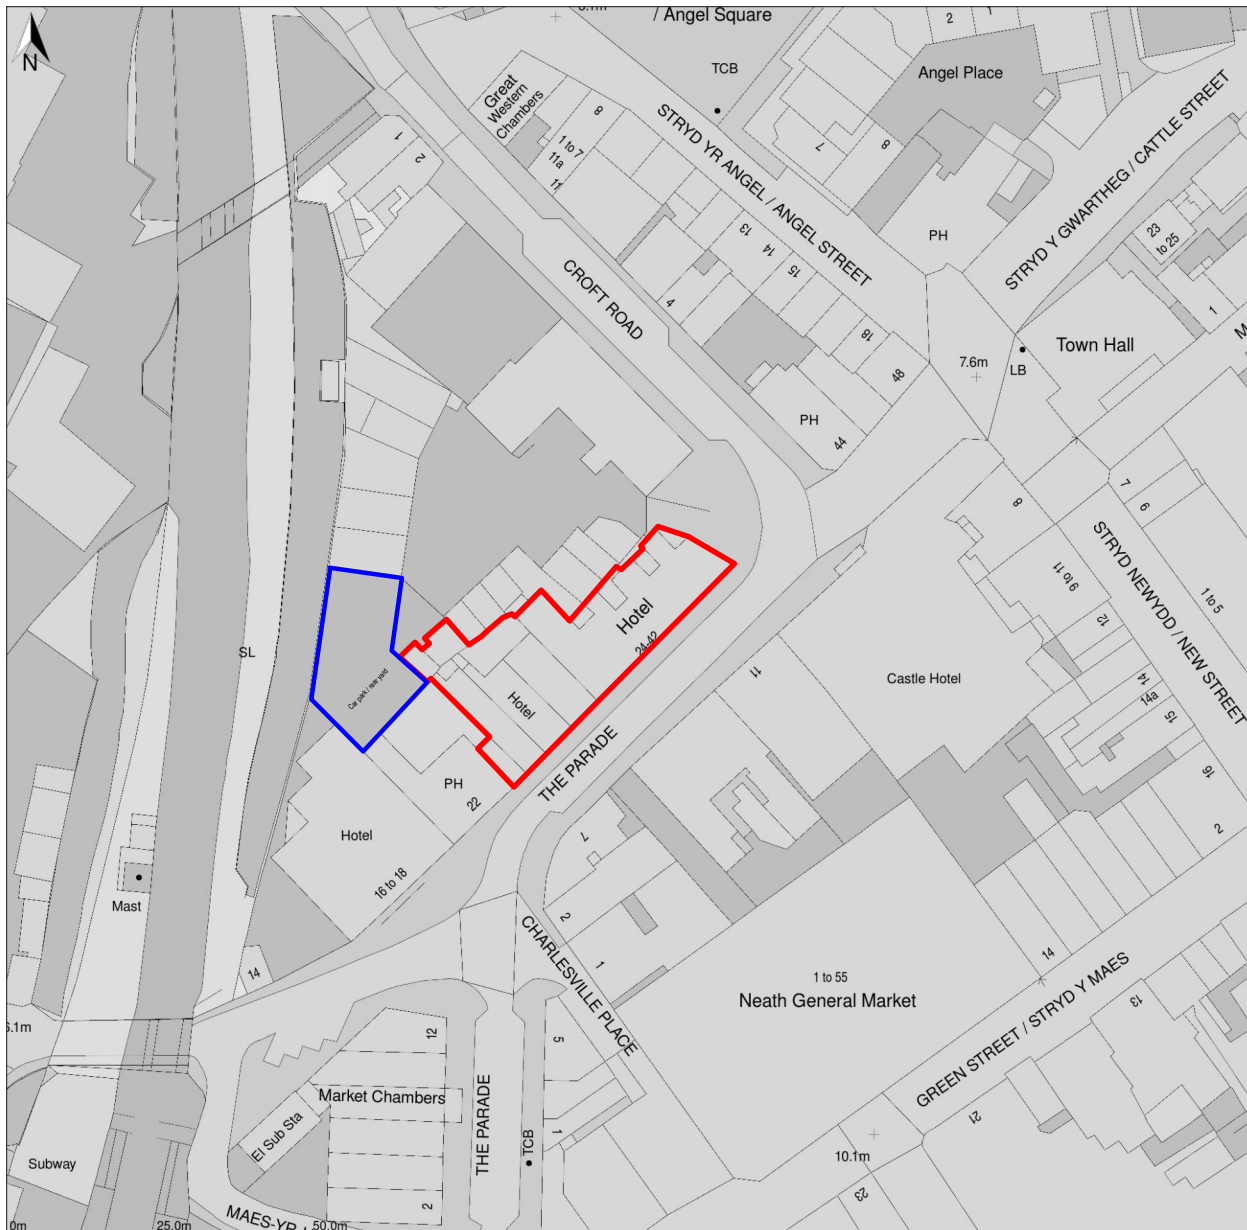

Site Location Plan Scale 1:1250 @ A4

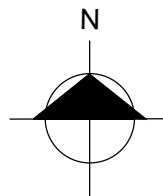

Rev.		By		Date	
DESIGN VISION 5		Contact: Angharad Randall		Email: Design_Vision_5@hotmail.com	
Tel No: 07853 169 142		SITE ADDRESS:		Ambassador Hotel	
24-42 The Parade, Neath		DRAWING TITLE:		Site Location Plan	
SA11 1RA		DRAWN BY:		AR	
SCALE:		A4@1:1250		DATE:	
25/08/2021		Arch/Designer		AR	
SYSTEM PROJECT NUMBER:		24 - 2021		DRWG NO:	
05		REVISION:		-	