
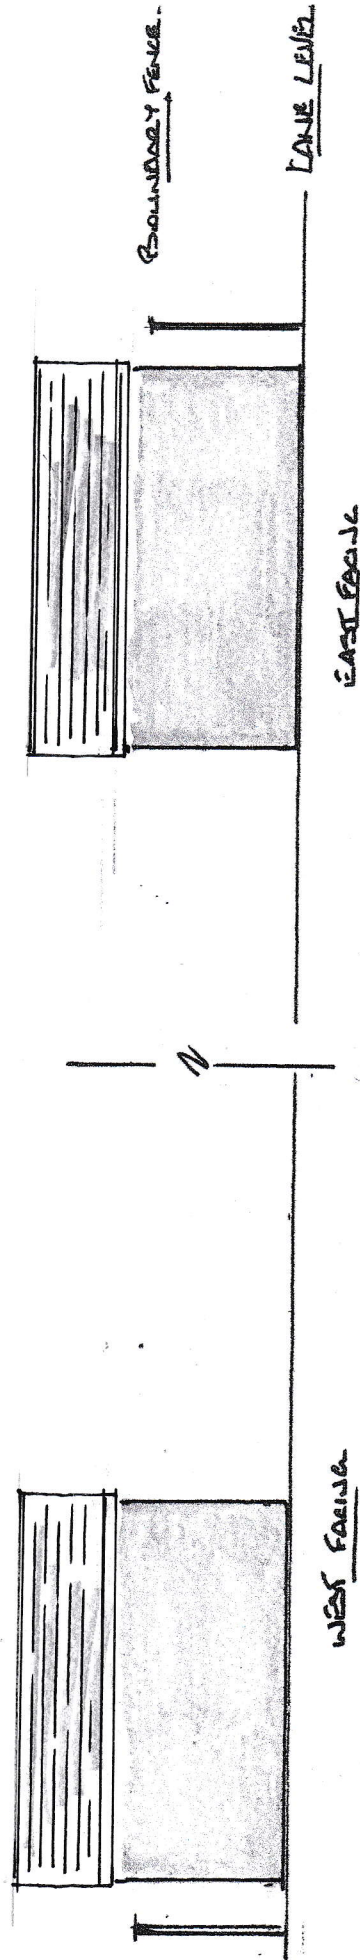


ELEVATIONS - PROVIDED

Customer: D.T. WILLIAMS
Address: 11-12 GELLI HOUSES
CYMER
Scale: 1:100 @ A4.

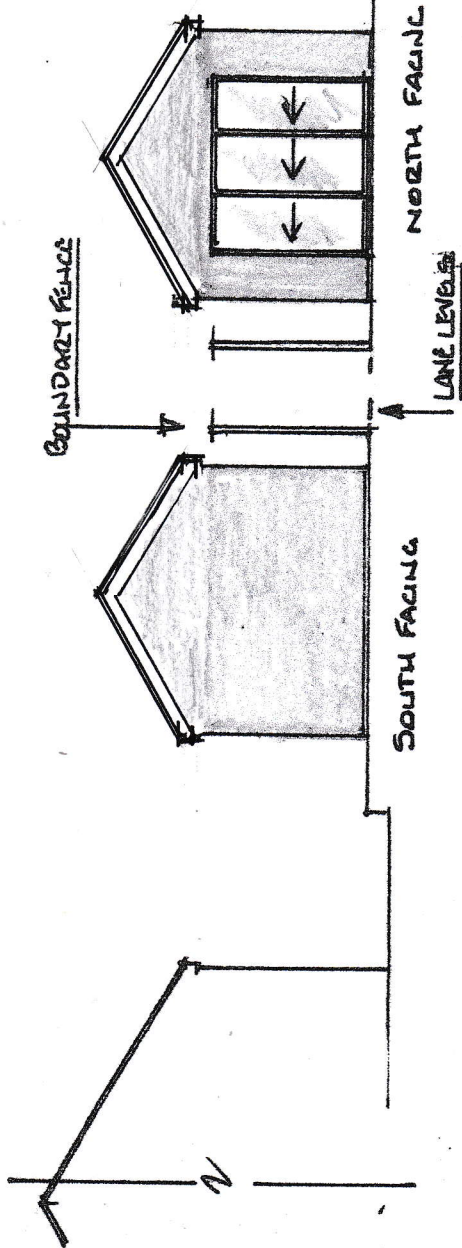

DESIGNED 8.9.21

FENCE LINE OMITTED FOR CLARITY

Dwg No. 4W