

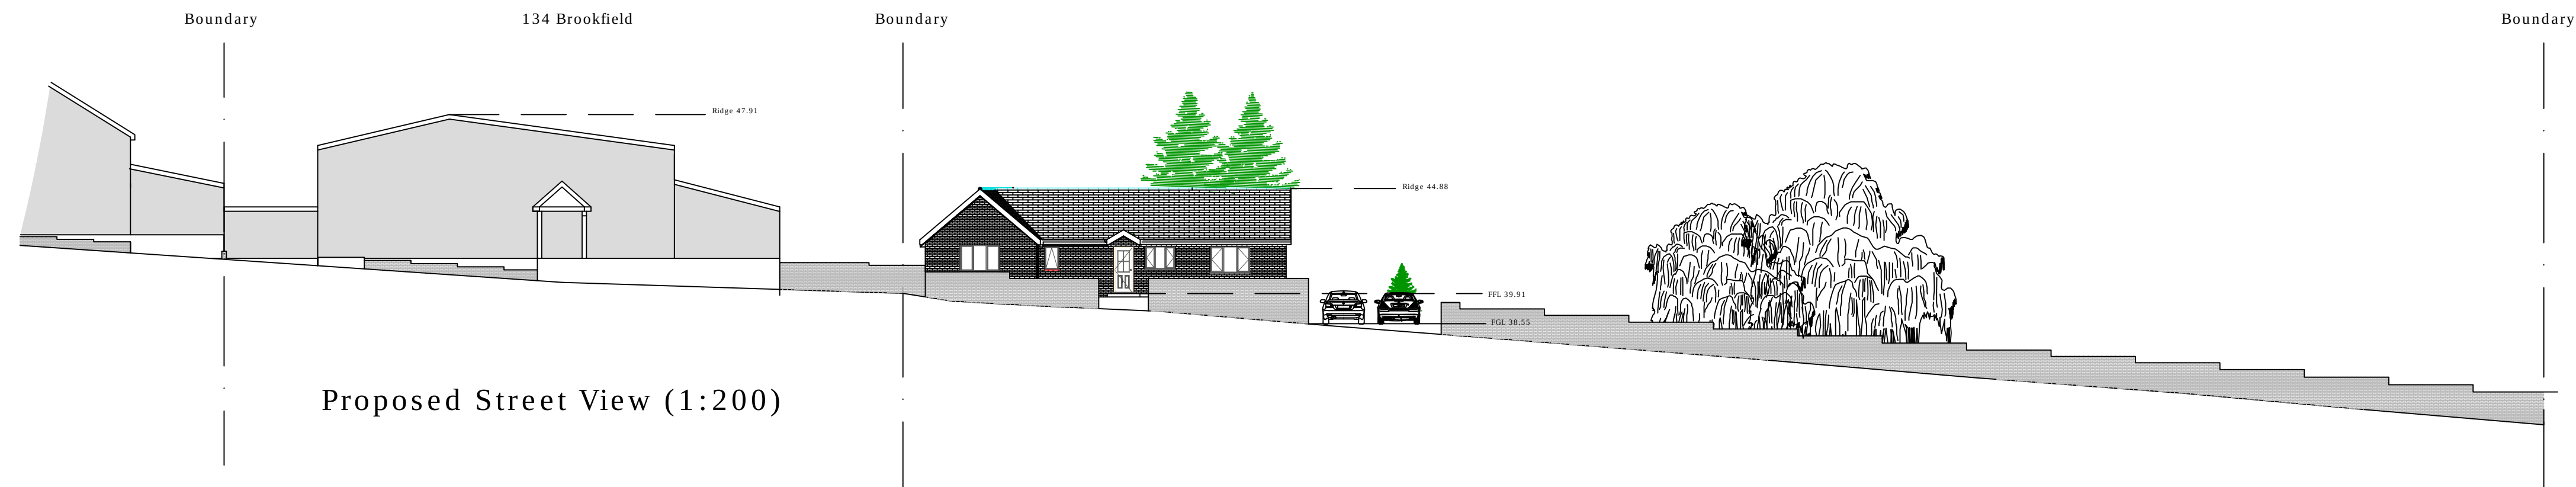



Existing Street View (1:200)

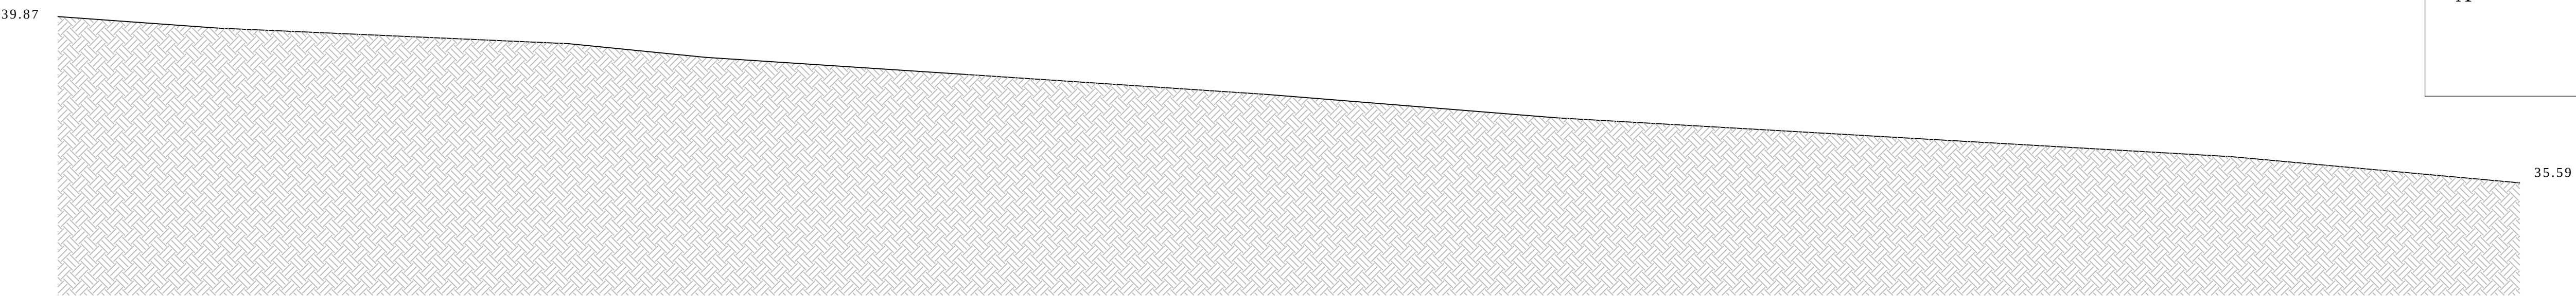

Proposed Street View (1:200)

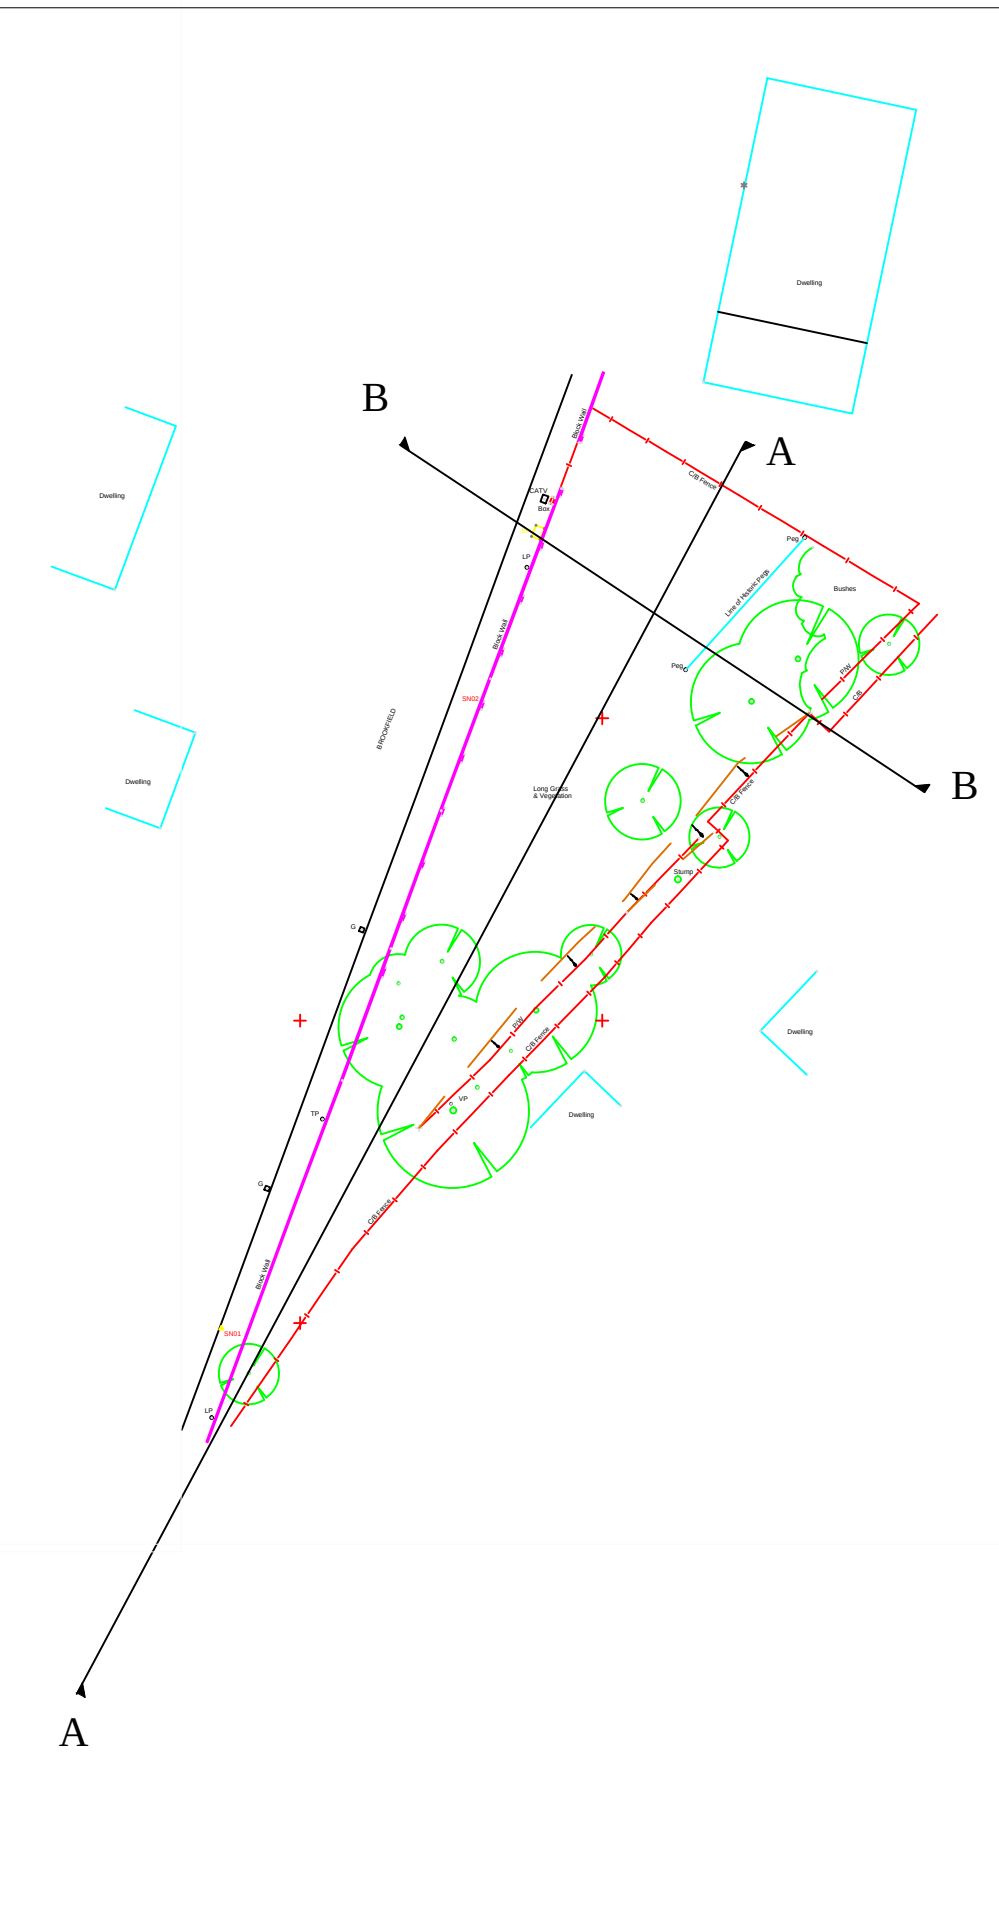

Longitudinal Section A-A (1:100)

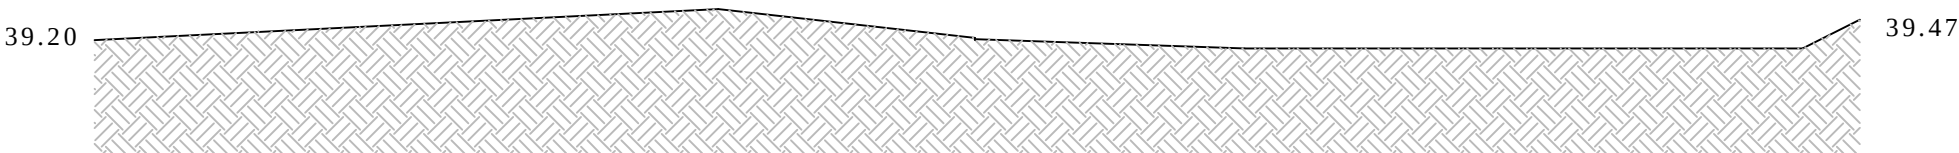

Cross Section B-B (1:100)

STATUS:
Planning Application



Viner Lodge
Church Road
Eardisland
HR6 9BP
Tel: 01432 806409
E-Mail: mail@cadtechdesign.com
www.houseplansdirect.co.uk

PROJECT:
Proposed Dwelling

CLIENT:
Adrian Williams

SITE: Brookfield, Neath			
TITLE: Street Scenes, Longitudinal & Cross Sections			
SCALE @ A1: As indicated	DATE: September '21	DRAWN: DC	CHECKED: AC
PROJECT NO: AW/02	DRAWING NO: FP / 03		REVISION: a