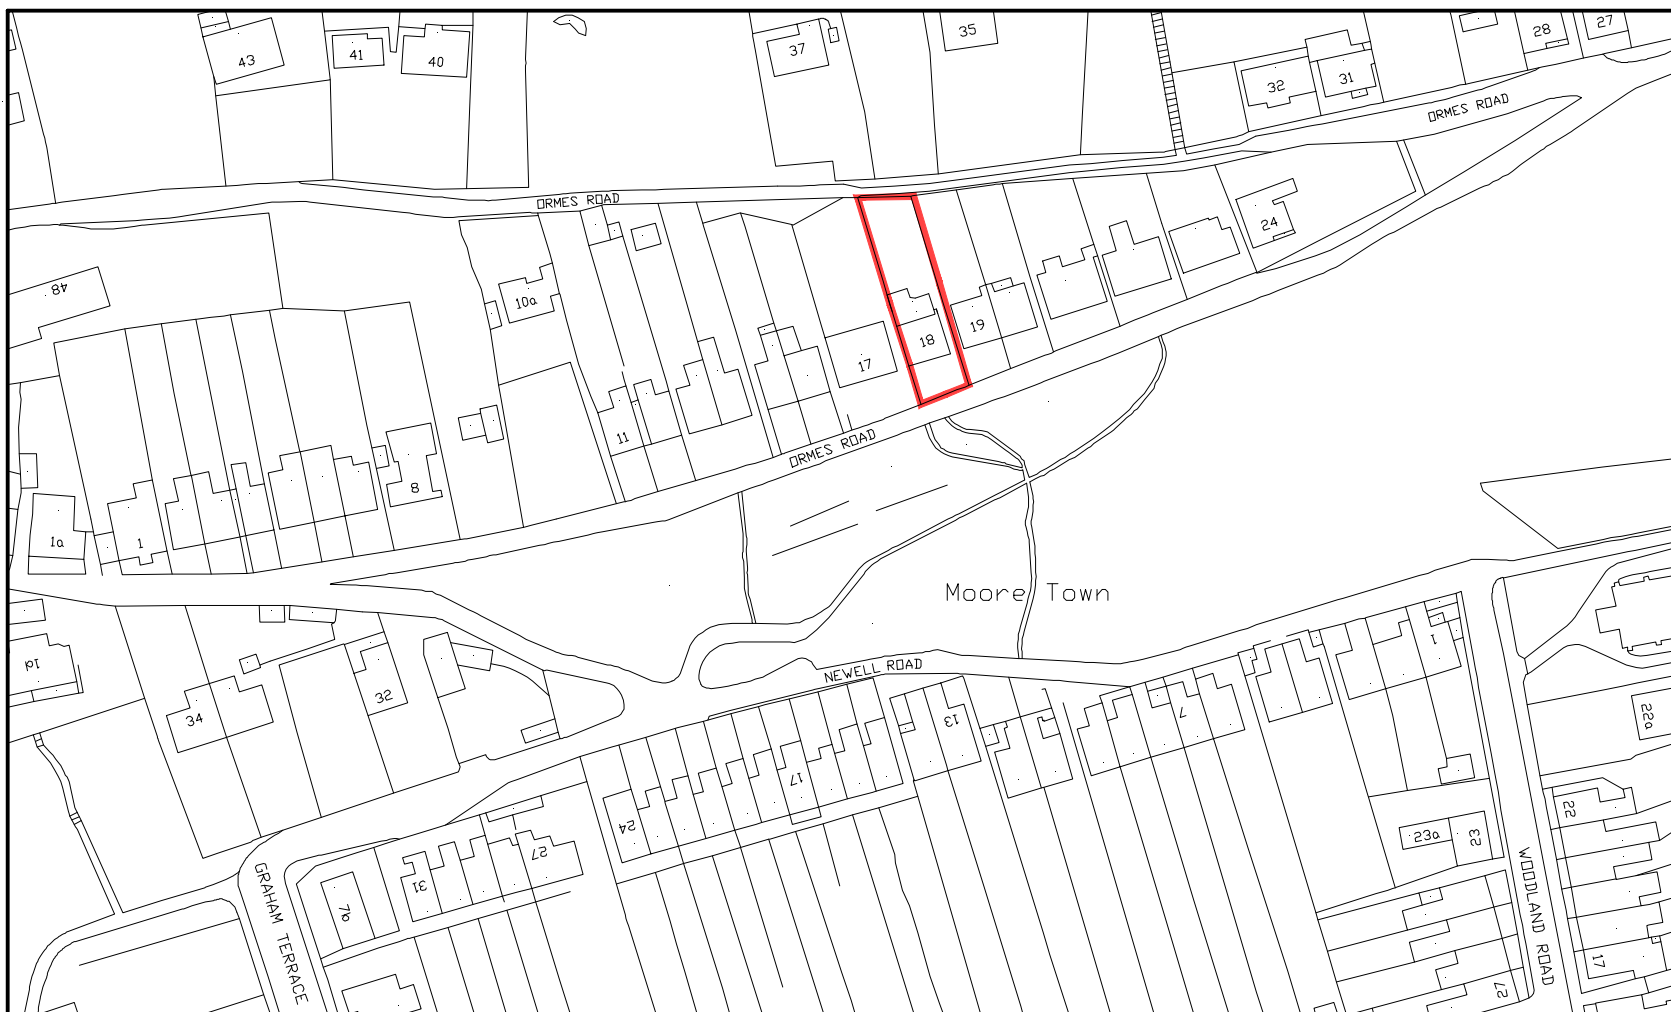


Proposed 2nd Storey Extension

Rev	Description	Date

18 Ormes Road,
Skewen,
Neath SA10 6SY

LOCATION PLAN

Date	Sept.'21
Drawn by	
Scale	1:1250

A705-01