


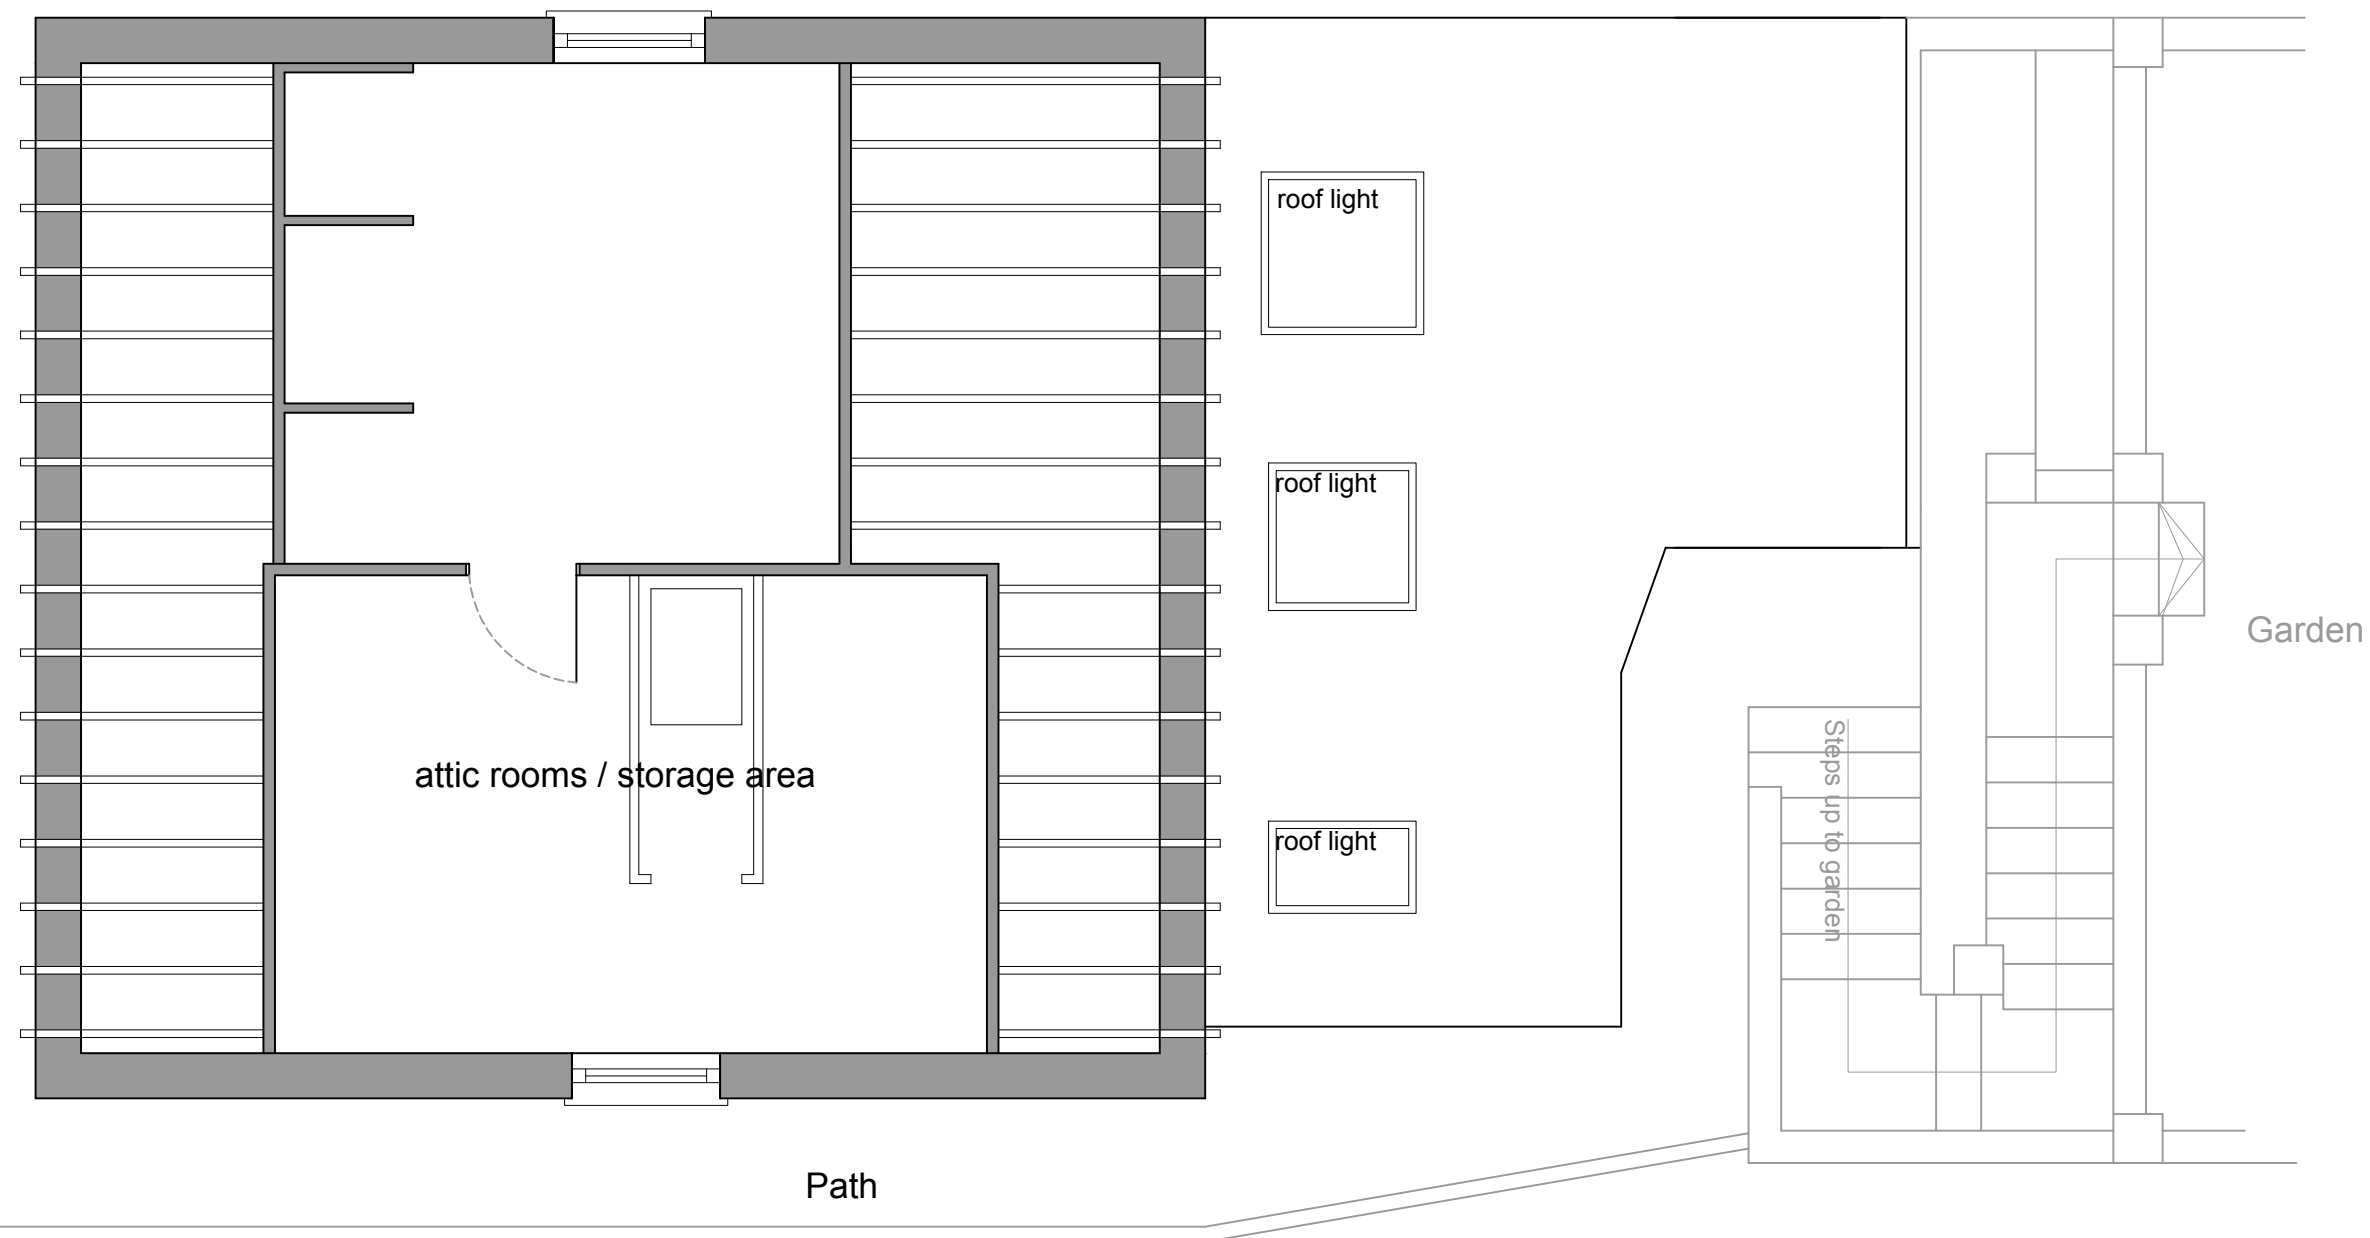

## EXISTING ATTIC PLAN

SCALE 1:50

Proposed 2nd Storey  
Extension

| Rev | Description | Date |
|-----|-------------|------|
|     |             |      |
|     |             |      |
18 Ormes Road,  
Skewen,  
Neath SA10 6SY

EXISTING ATTIC LAYOUT

|          |          |
|----------|----------|
| Date     | Sept.'21 |
| Drawn by |          |
| Scale    | 1:50     |

A705-06