


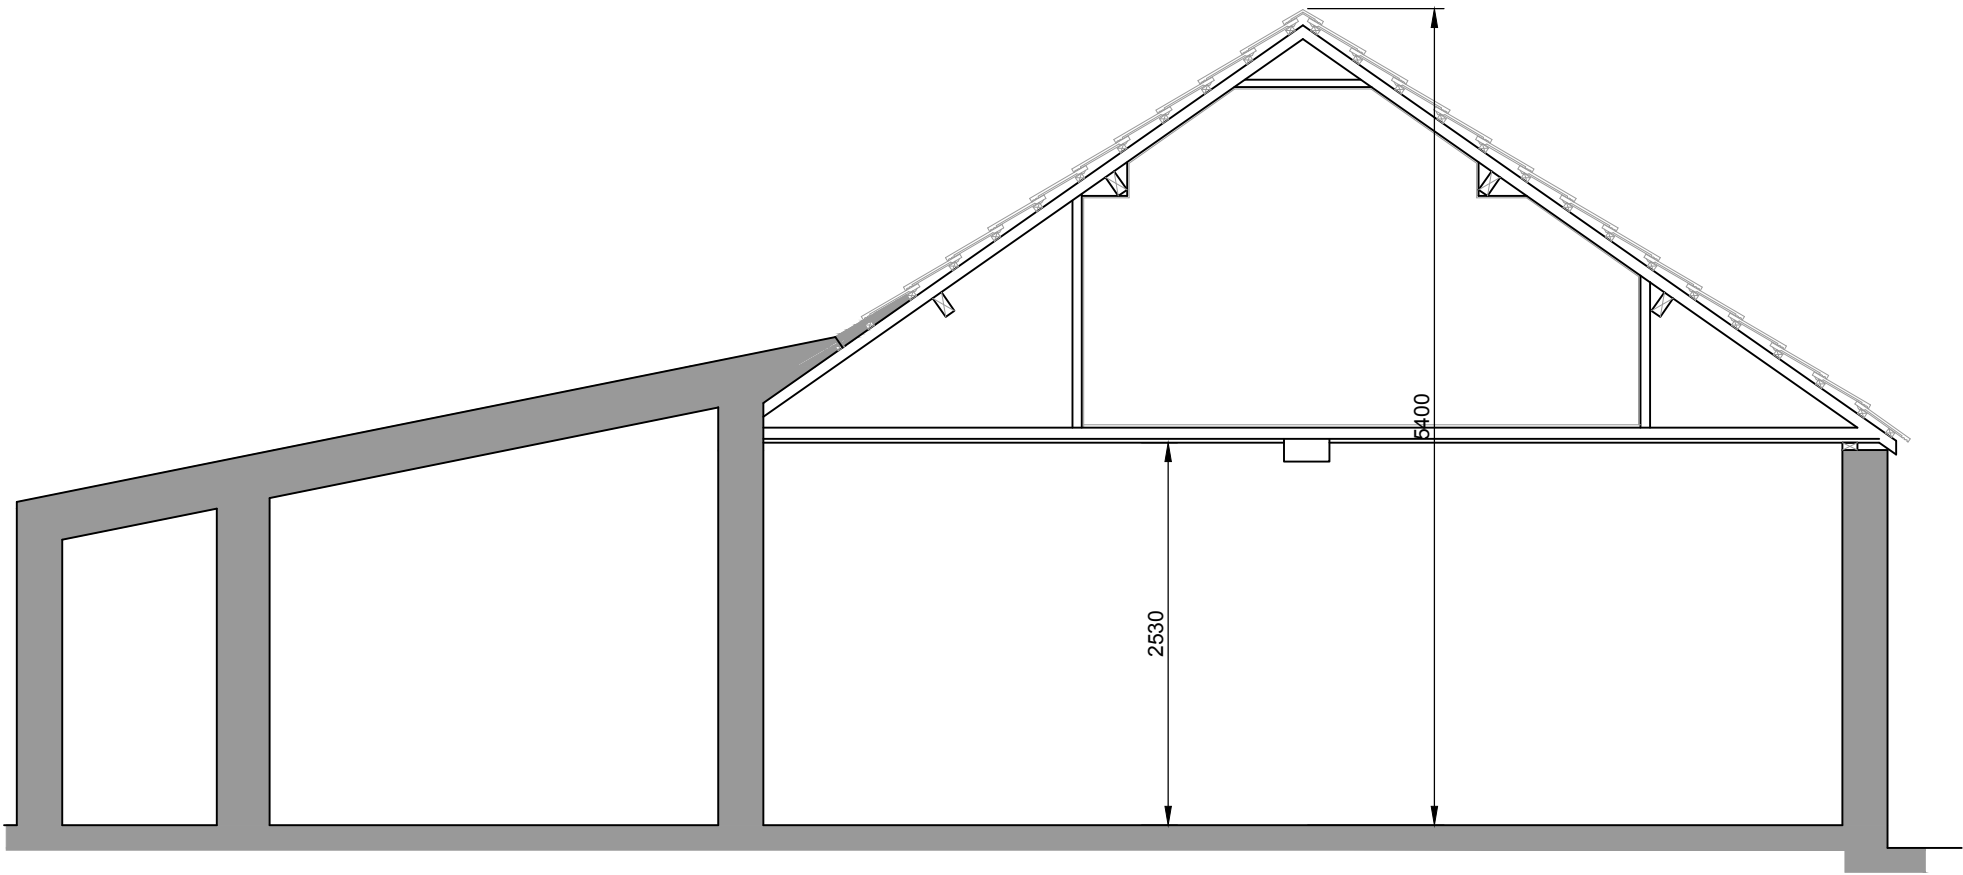

EXISTING CROSS SECTION

SCALE 1:50

Proposed 2nd Storey
Extension

Rev	Description	Date

18 Ormes Road,
Skewen,
Neath SA10 6SY

EXISTING CROSS SECTIONS

Date	Sept.'21
Drawn by	
Scale	1:50

A705-09