


Superseded

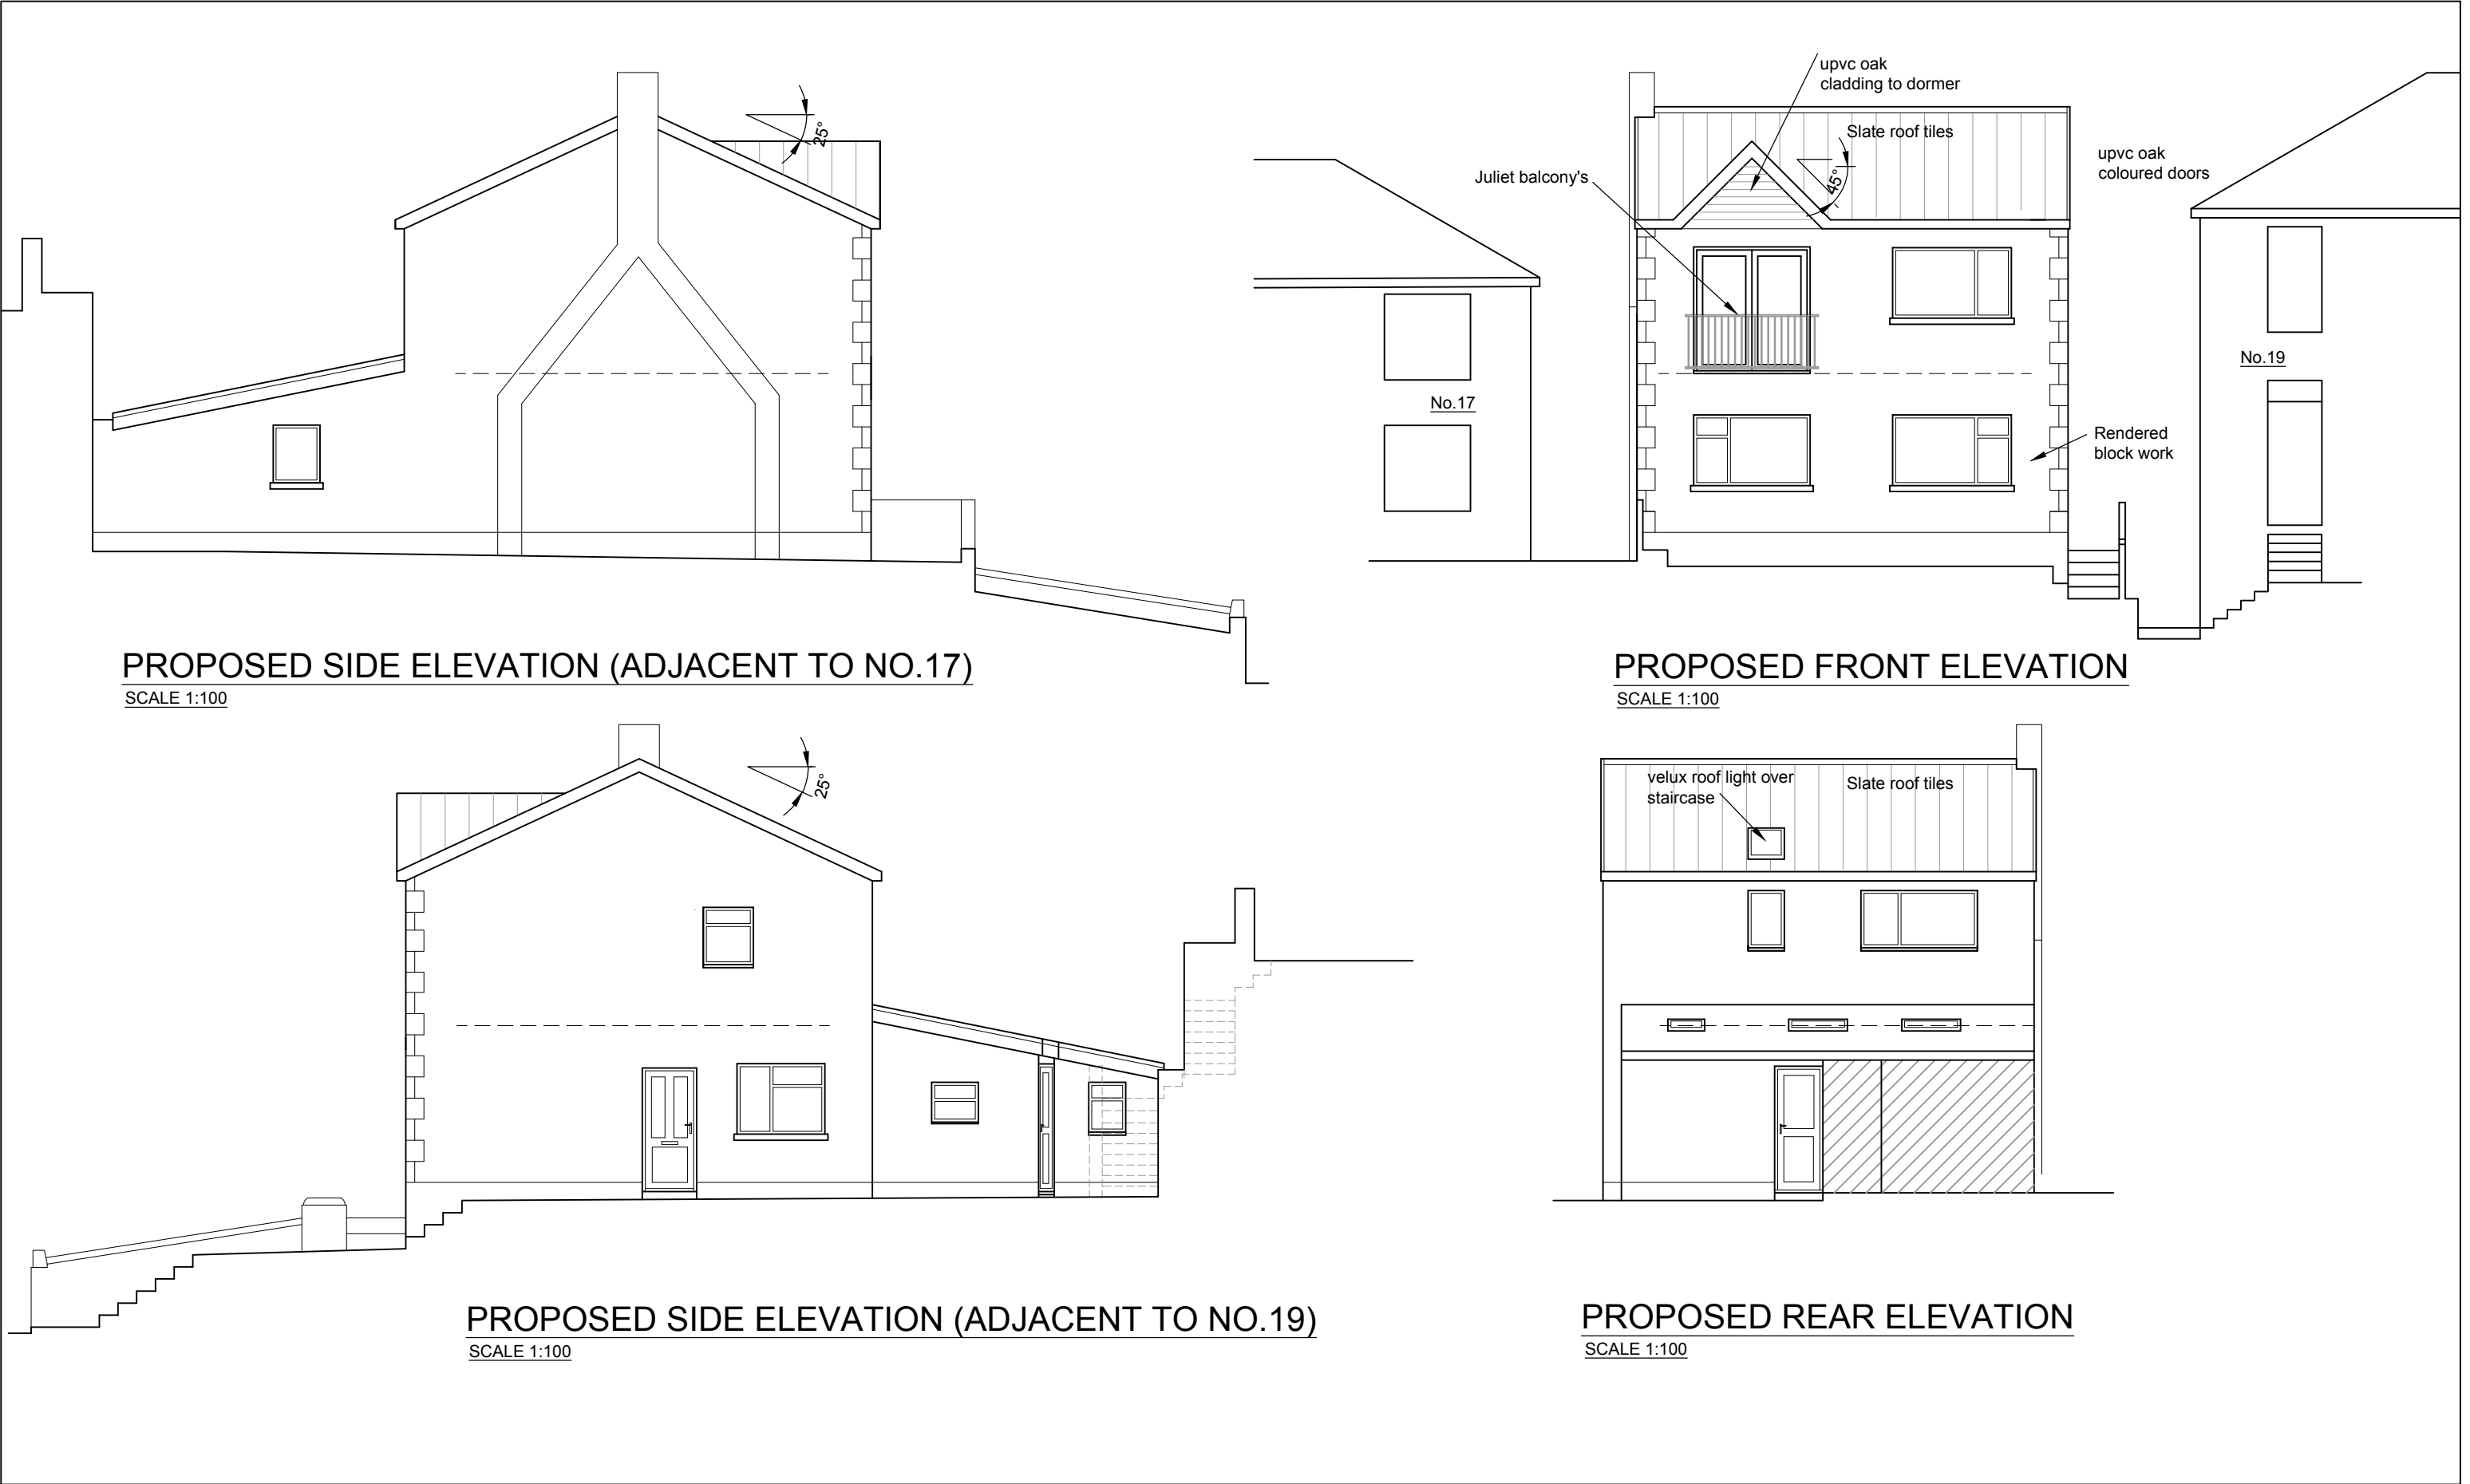

Proposed 2nd Storey Extension	Rev	Description	Date	18 Ormes Road, Skewen, Neath SA10 6SY	PROPOSED ELEVATIONS		
					Date	Sept.'21	A705-04
					Drawn by		
					Scale	1:100	