


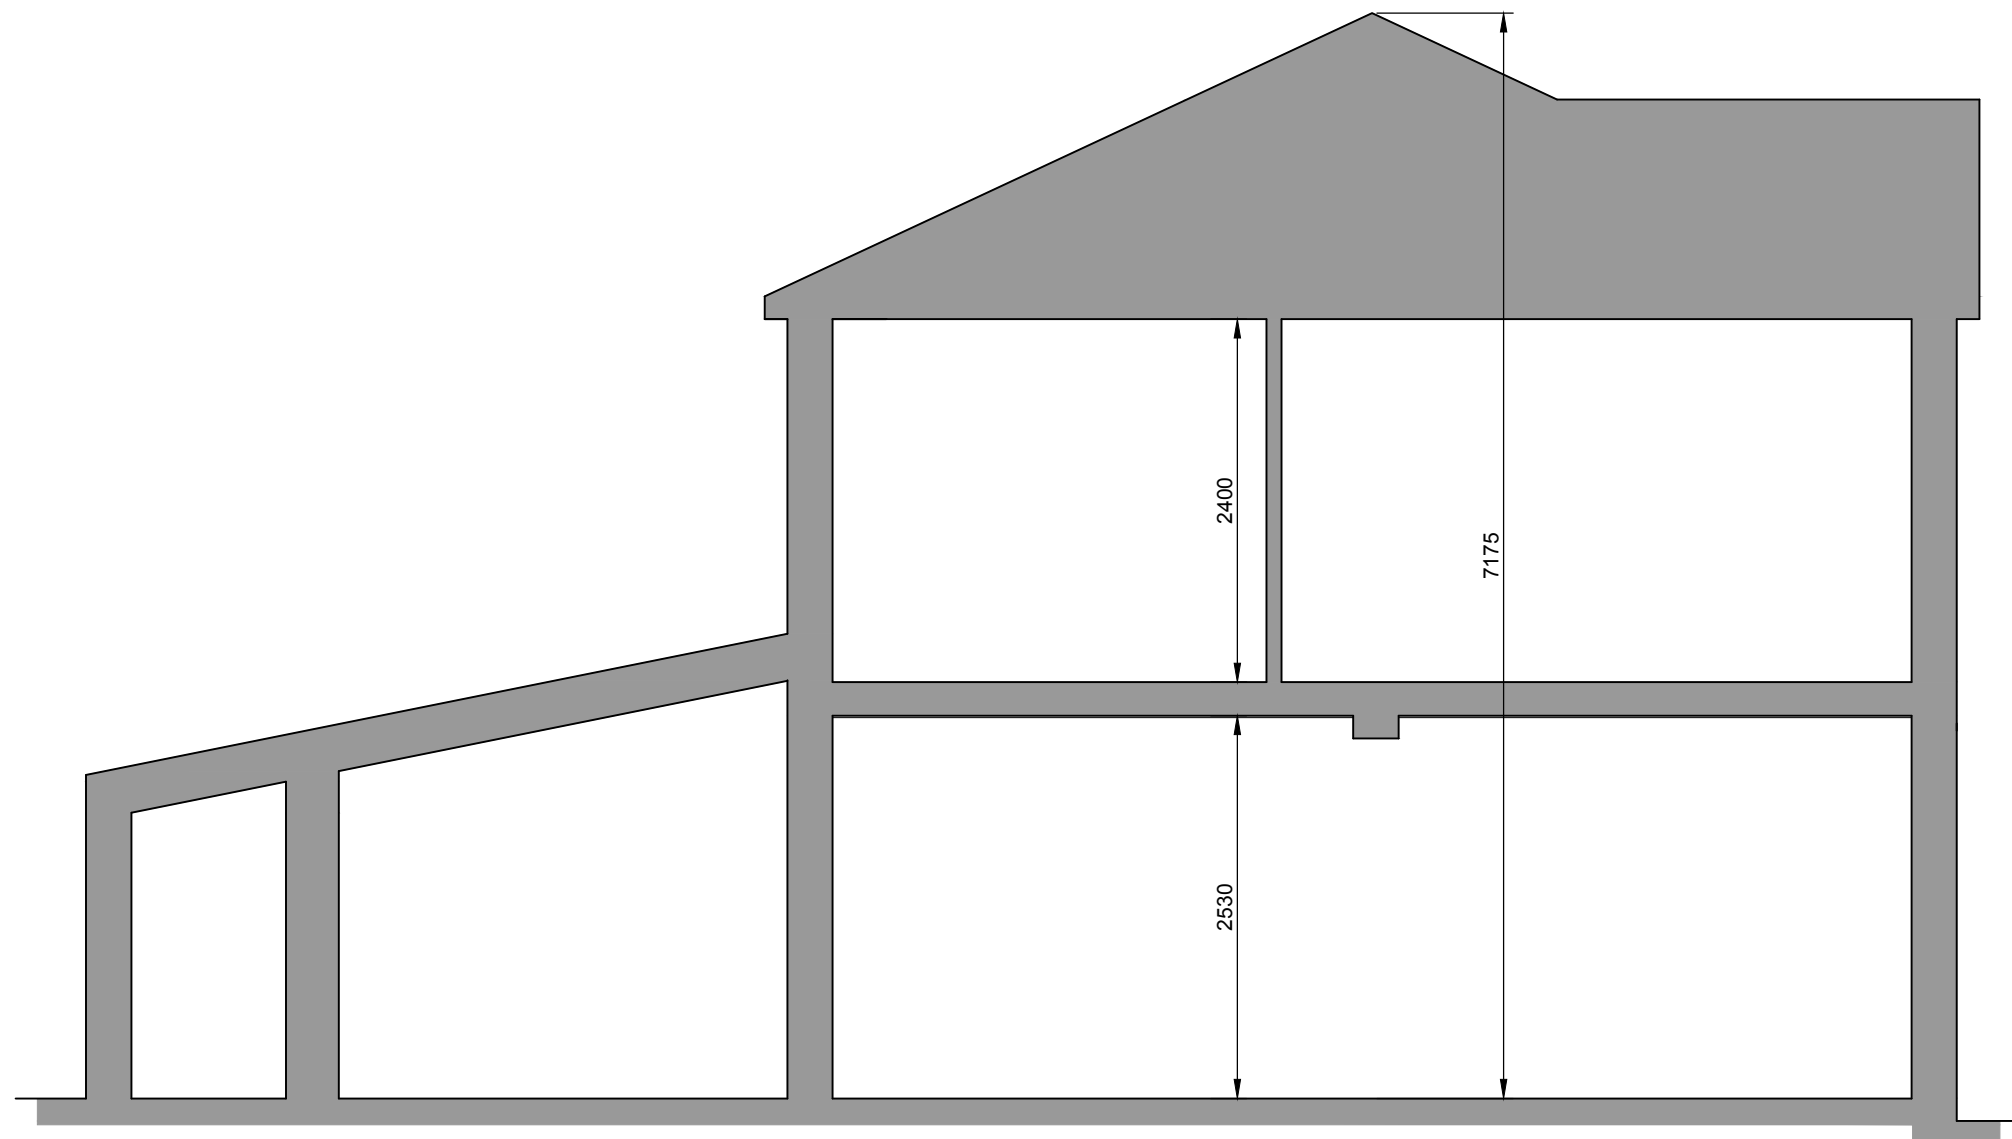

PROPOSED CROSS SECTION

SCALE 1:50

Proposed 2nd Storey
Extension

Rev	Description	Date

18 Ormes Road,
Skewen,
Neath SA10 6SY

PROPOSED CROSS SECTIONS

Date Sept.'21

Drawn by

Scale 1:50

A705-10