
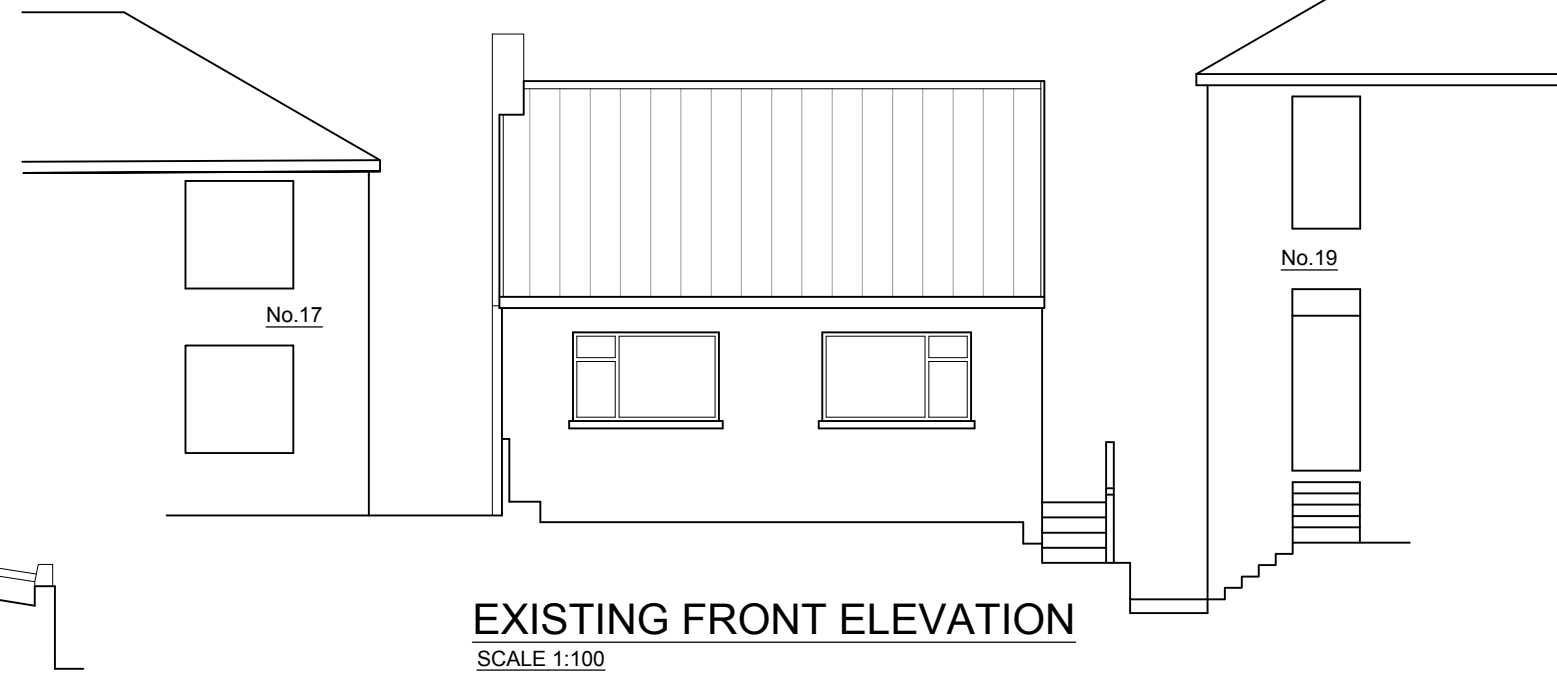


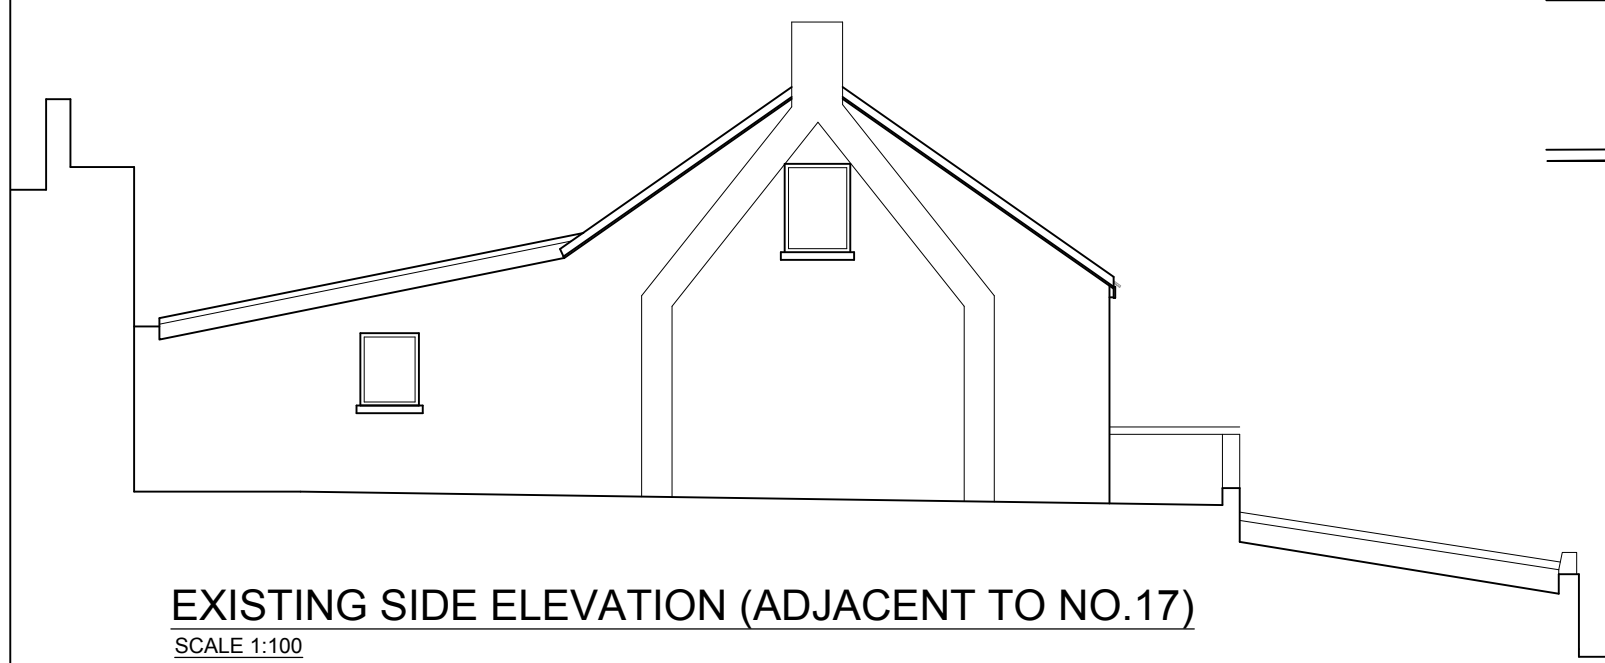

Proposed 2nd Storey
Extension

Rev	Description	Date

18 Ormes Road,
Skewen,
Neath SA10 6SY

EXISTING ELEVATIONS

Date	Sept.'21
Drawn by	
Scale	1:100

A705-03