


Superseded

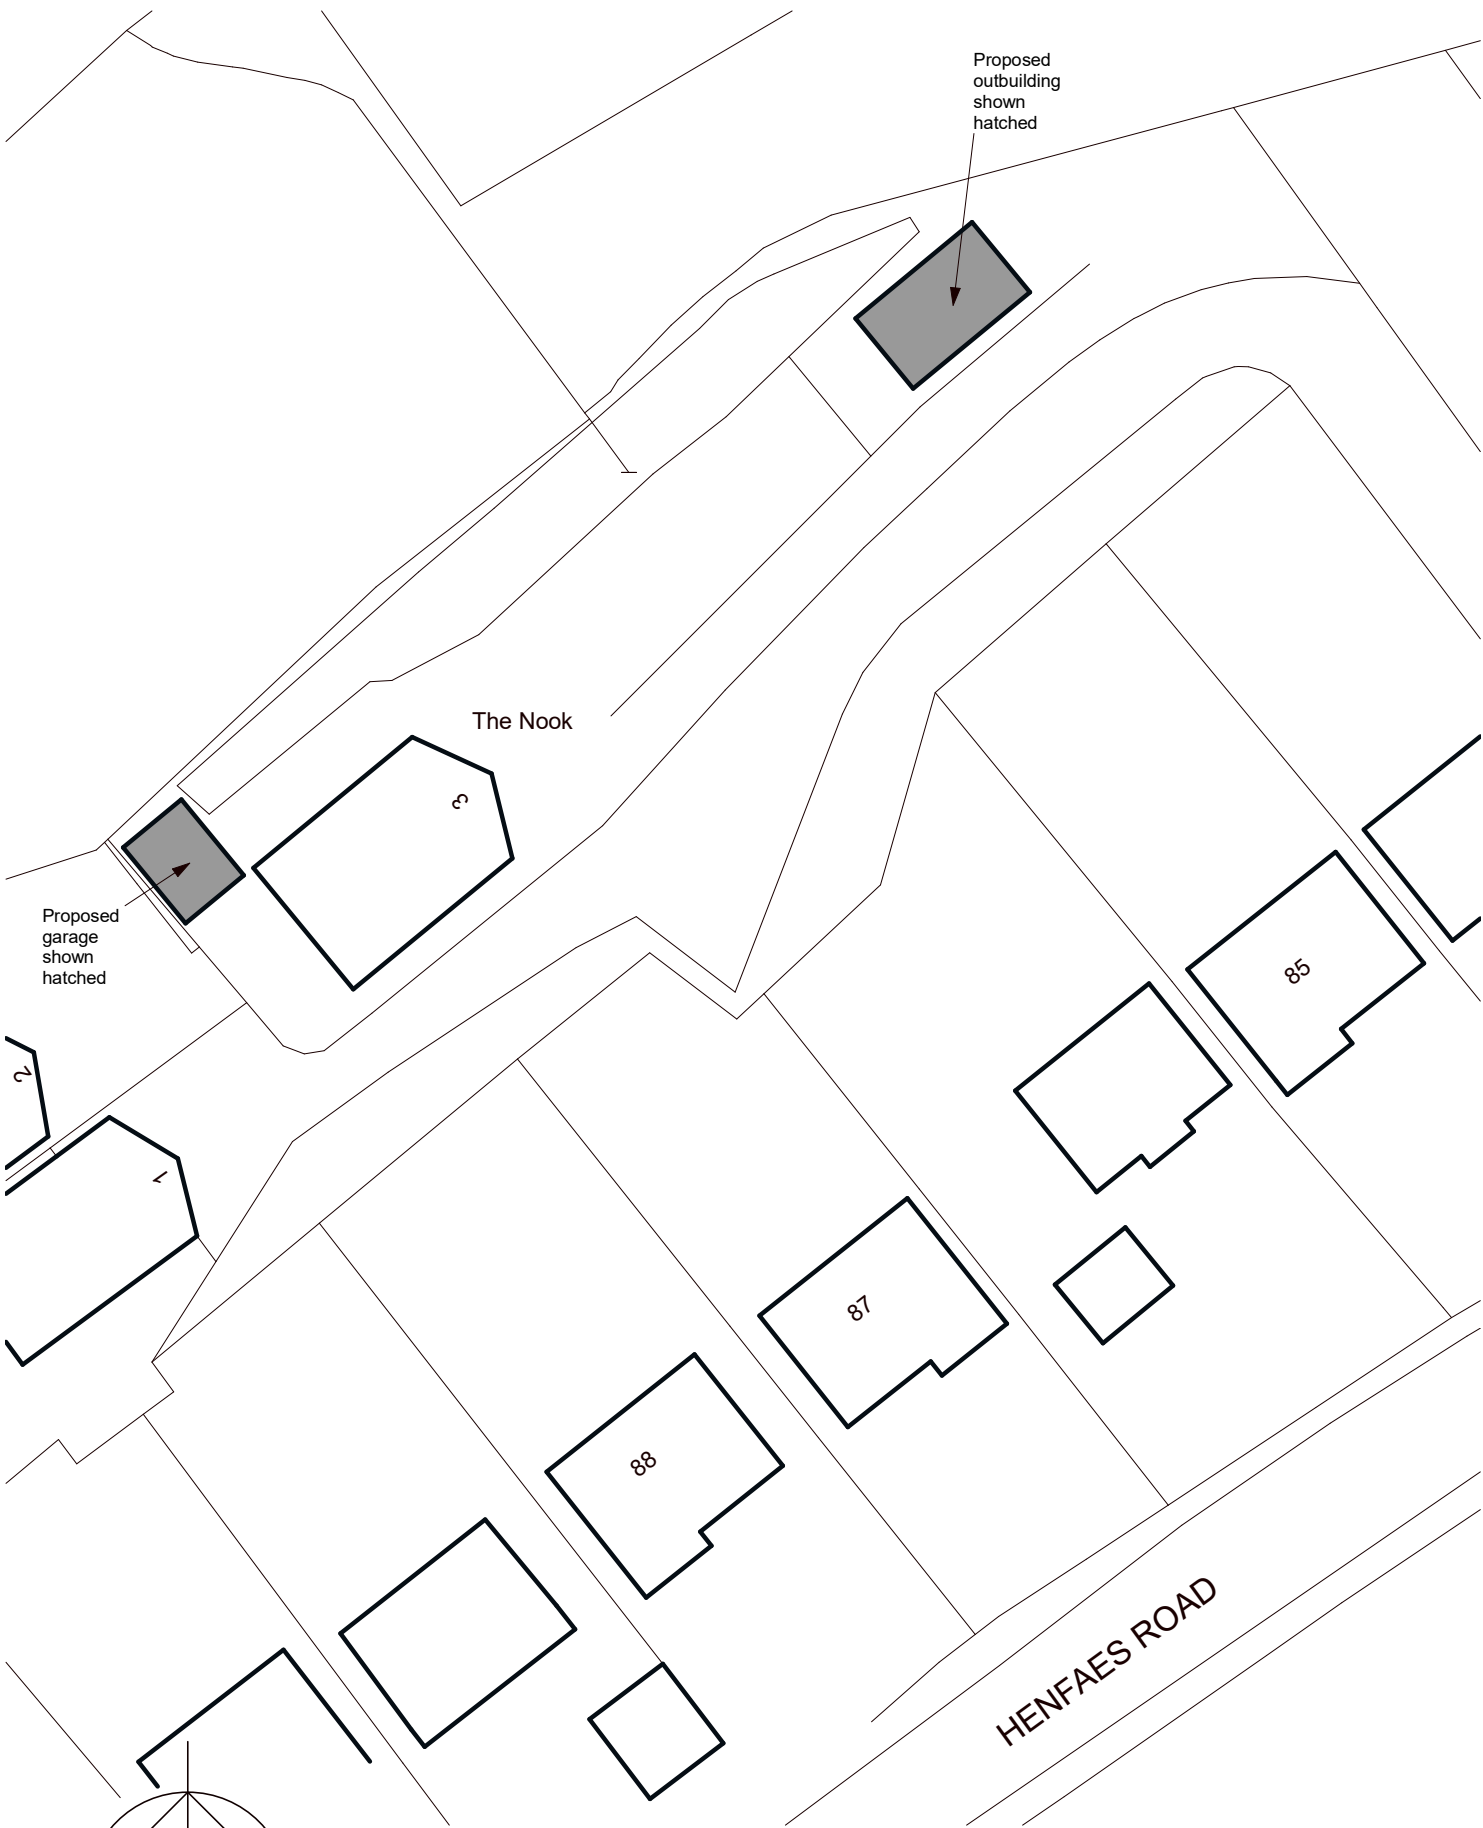

Revisions
A. Red line removed. 10.09.21

3 THE NOOK, TONNA, NEATH
Mark White

SCHEME DESIGN: Proposed Block Plan

2135-03A

1:500 @ A4

September 2021

