

PROPOSED SINGLE STORY REAR EXTENSION

PLUS DECKING AREA


26

58 PINE VALLEY, LUMMAVON

ROBT TRIBOT


FOR

MR RAY LOUIS

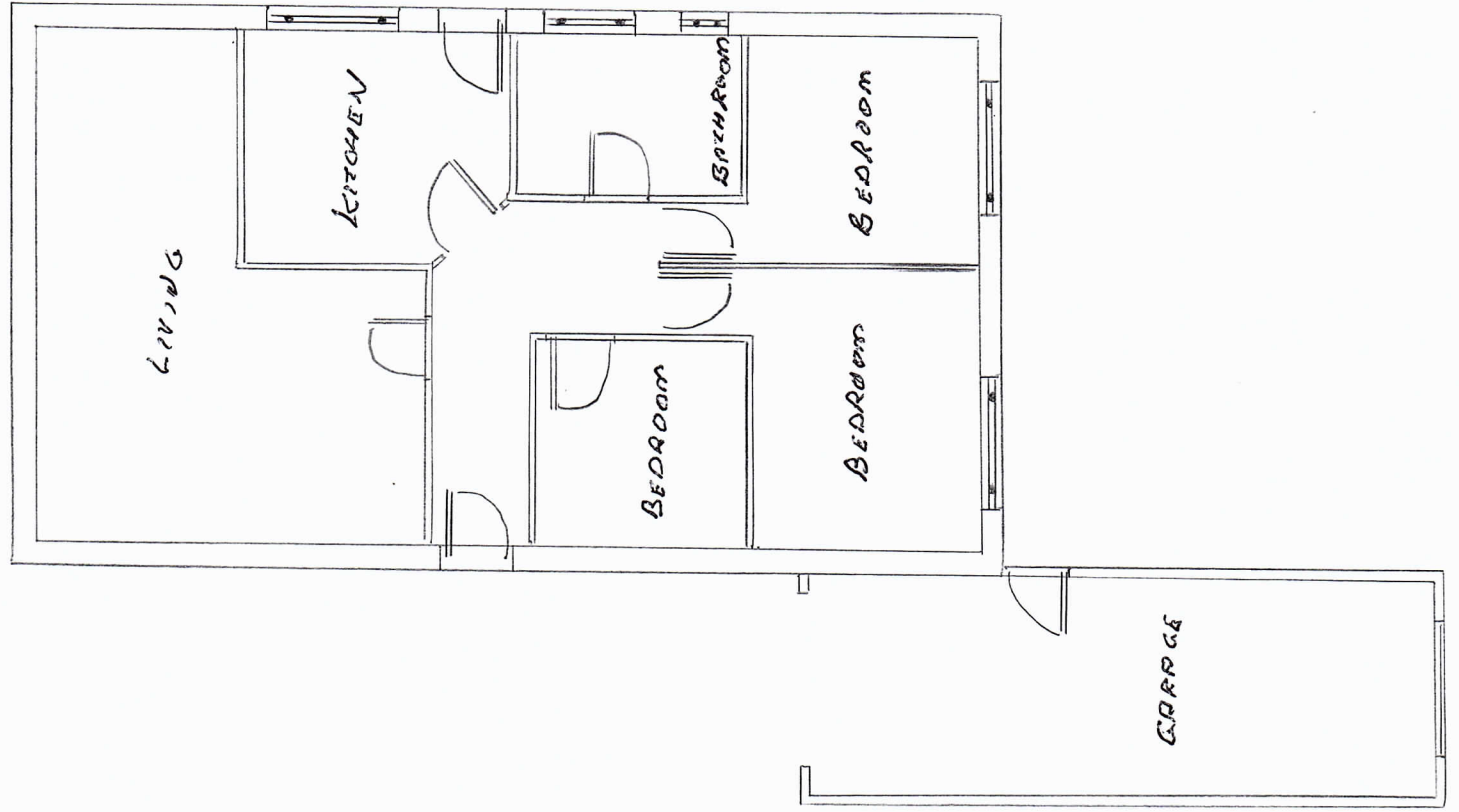

GROUND FLOOR EXISTING

SCALE 1:100

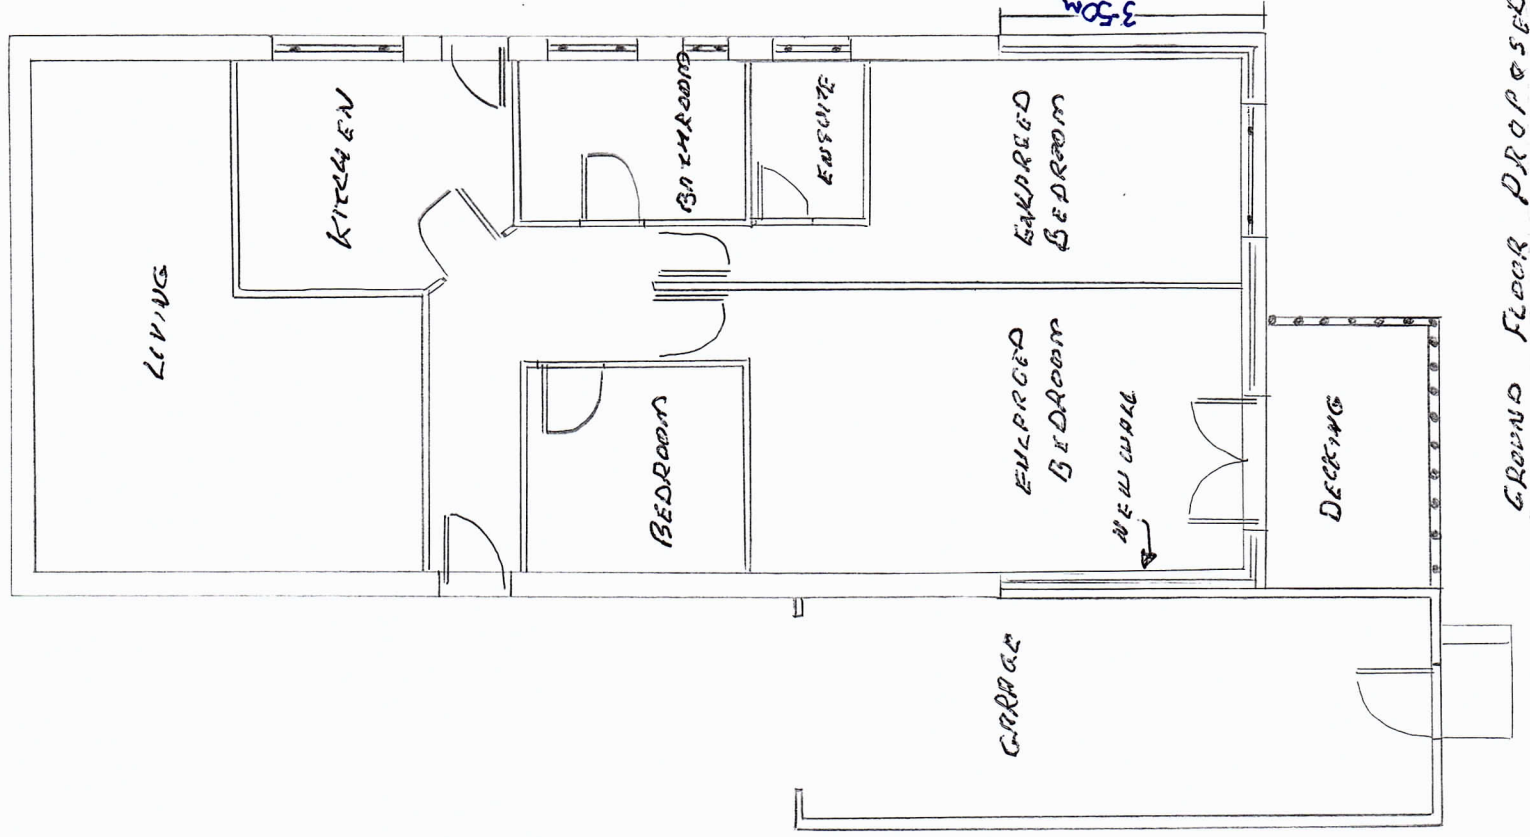

GROUND FLOOR PROPOSED