


Superseded

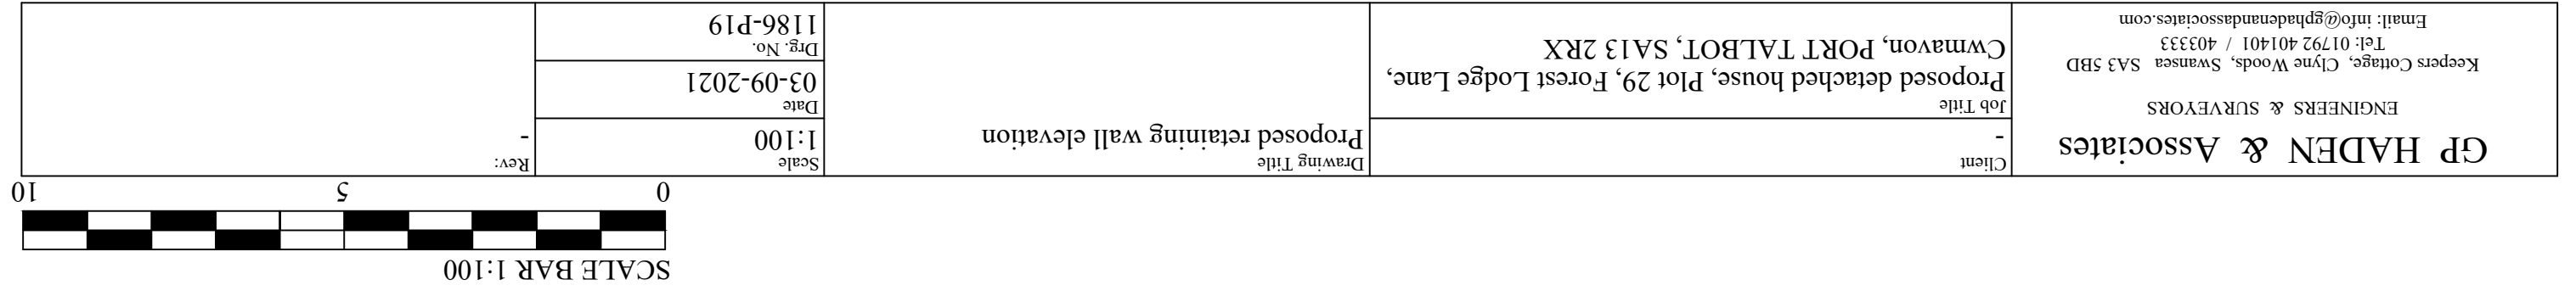

Section / retaining wall elevation

