


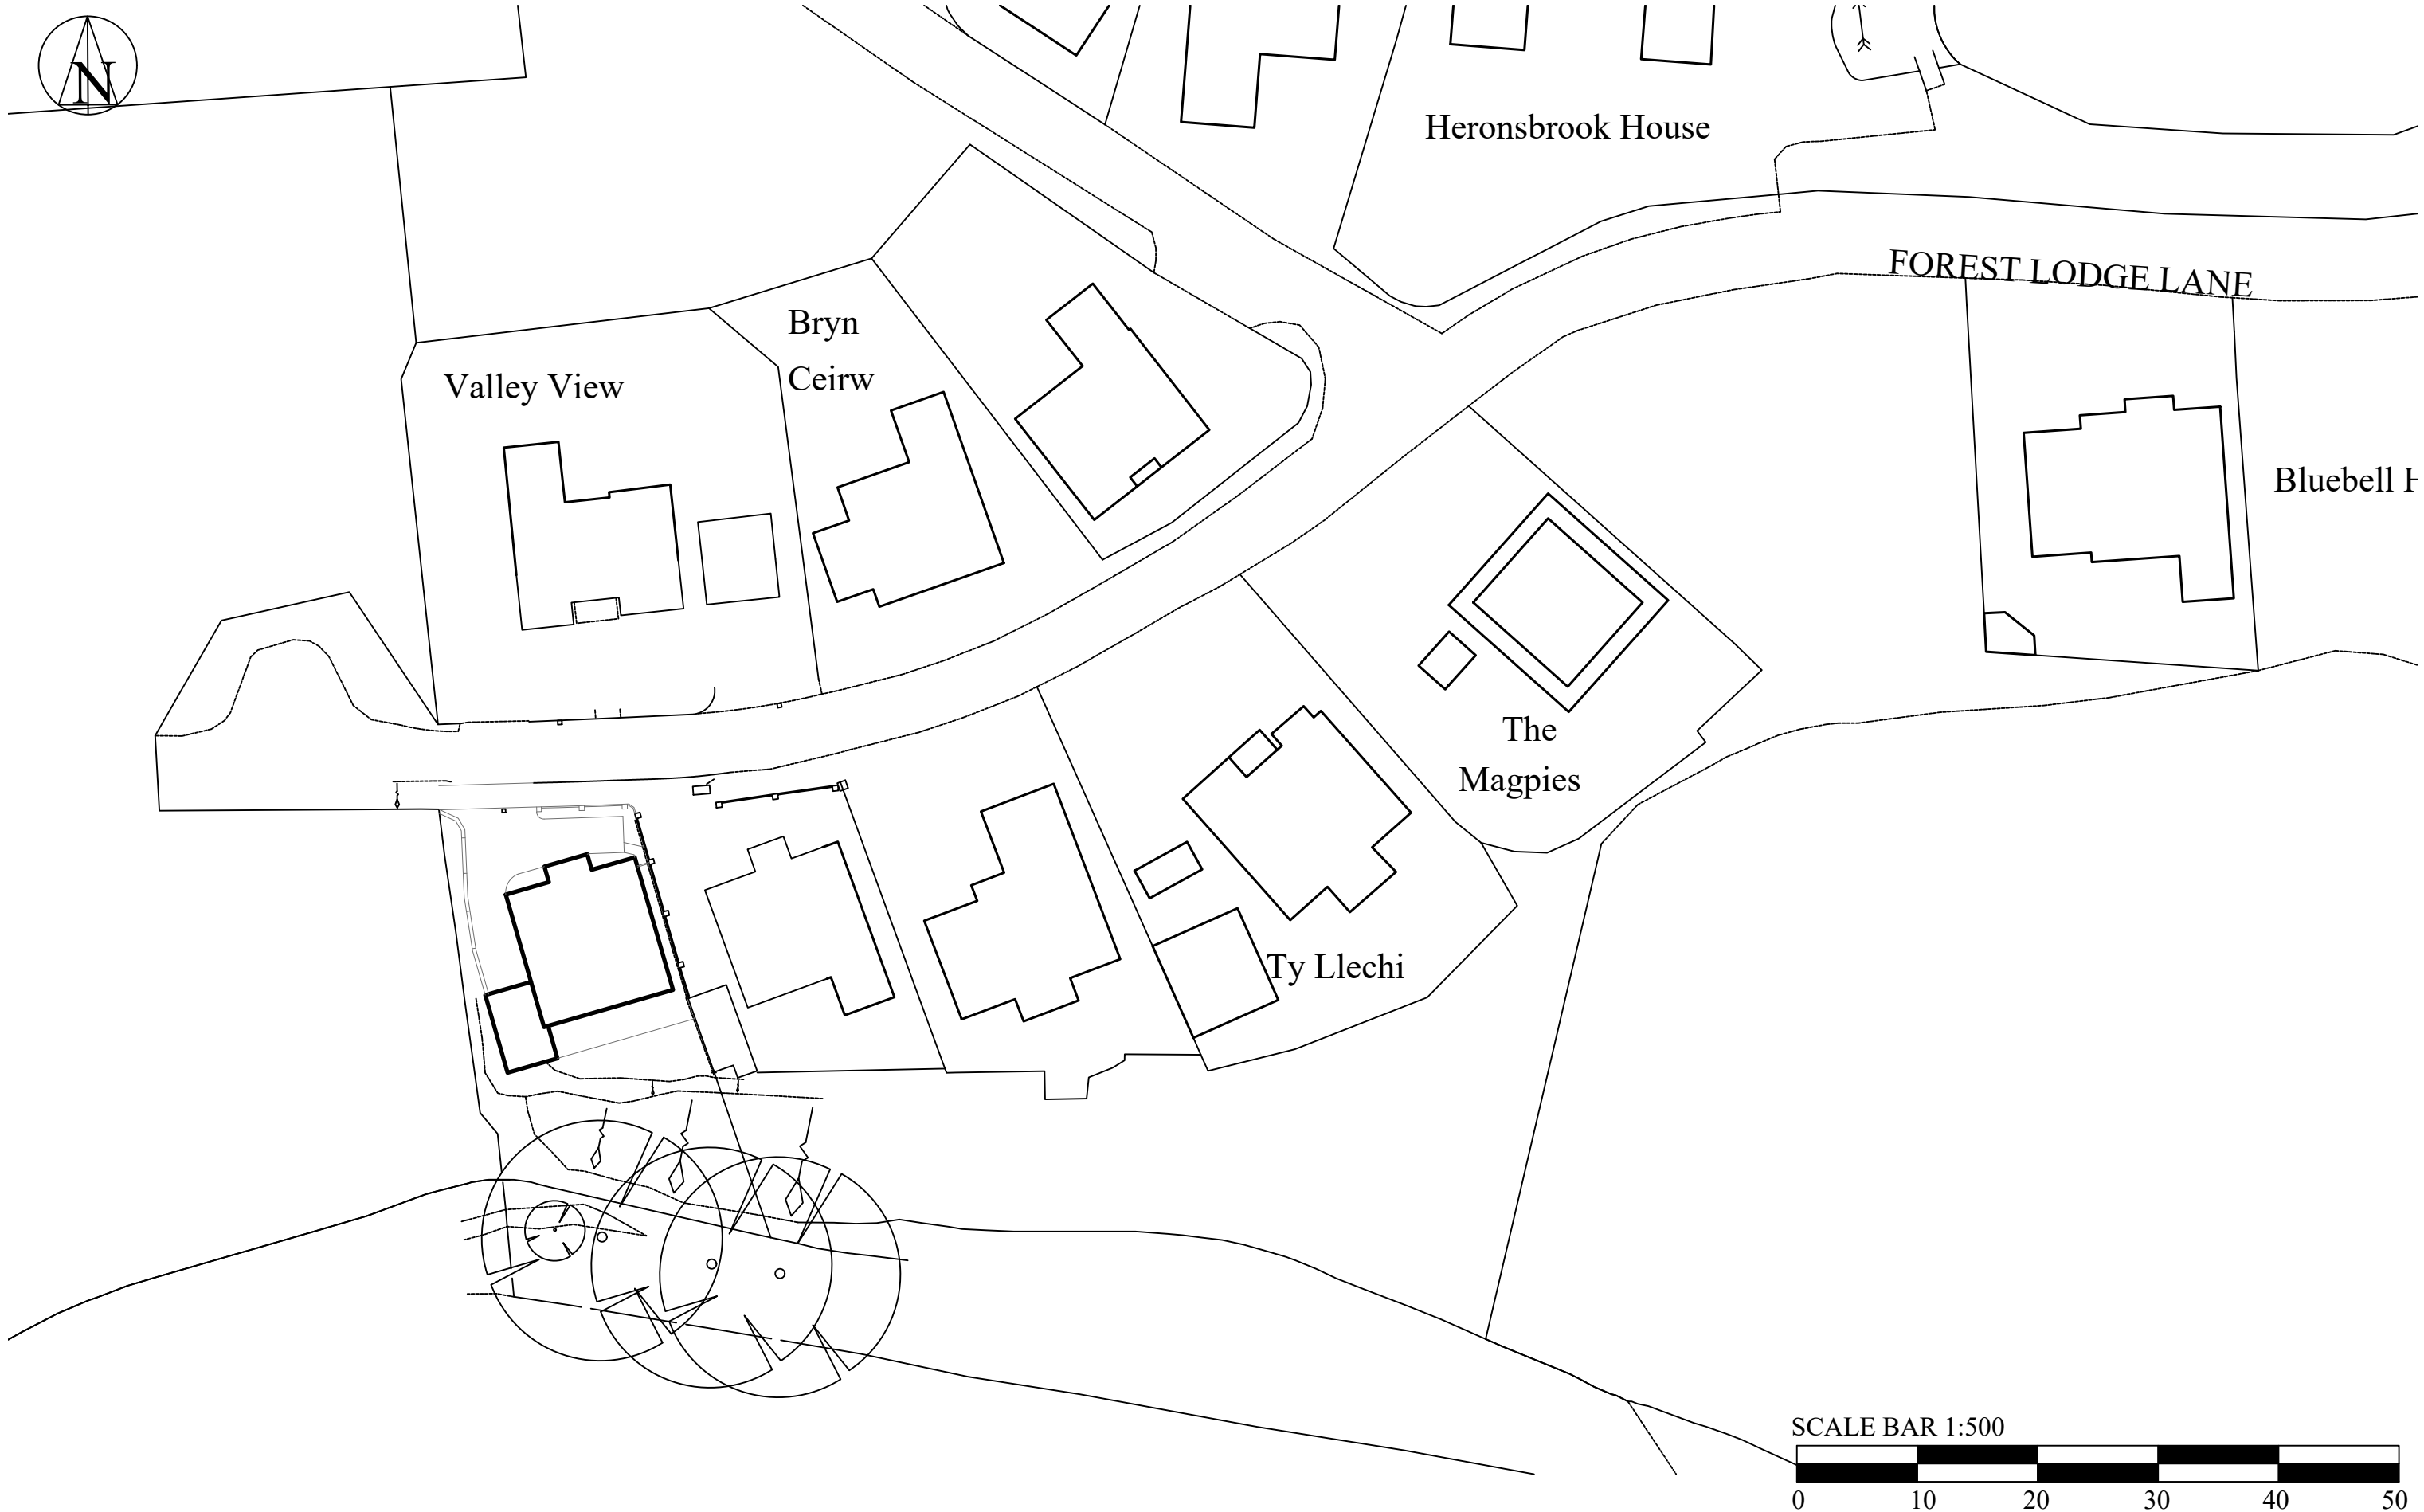

GP HADEN & Associates ENGINEERS & SURVEYORS Keepers Cottage, Clyne Woods, Swansea SA3 5BD Tel: 01792 401401 / 403333 Email: info@gphadenandassociates.com	Client -	Drawing Title Proposed Block Plan	Scale 1:500	Rev: A. 04.09.2021- External Works amended.
	Job Title Proposed detached house, Plot 29, Forest Lodge Lane, Cwmavon, PORT TALBOT, SA13 2RX		Date 03-05-2021	
			Drg. No. 1186-P12	