


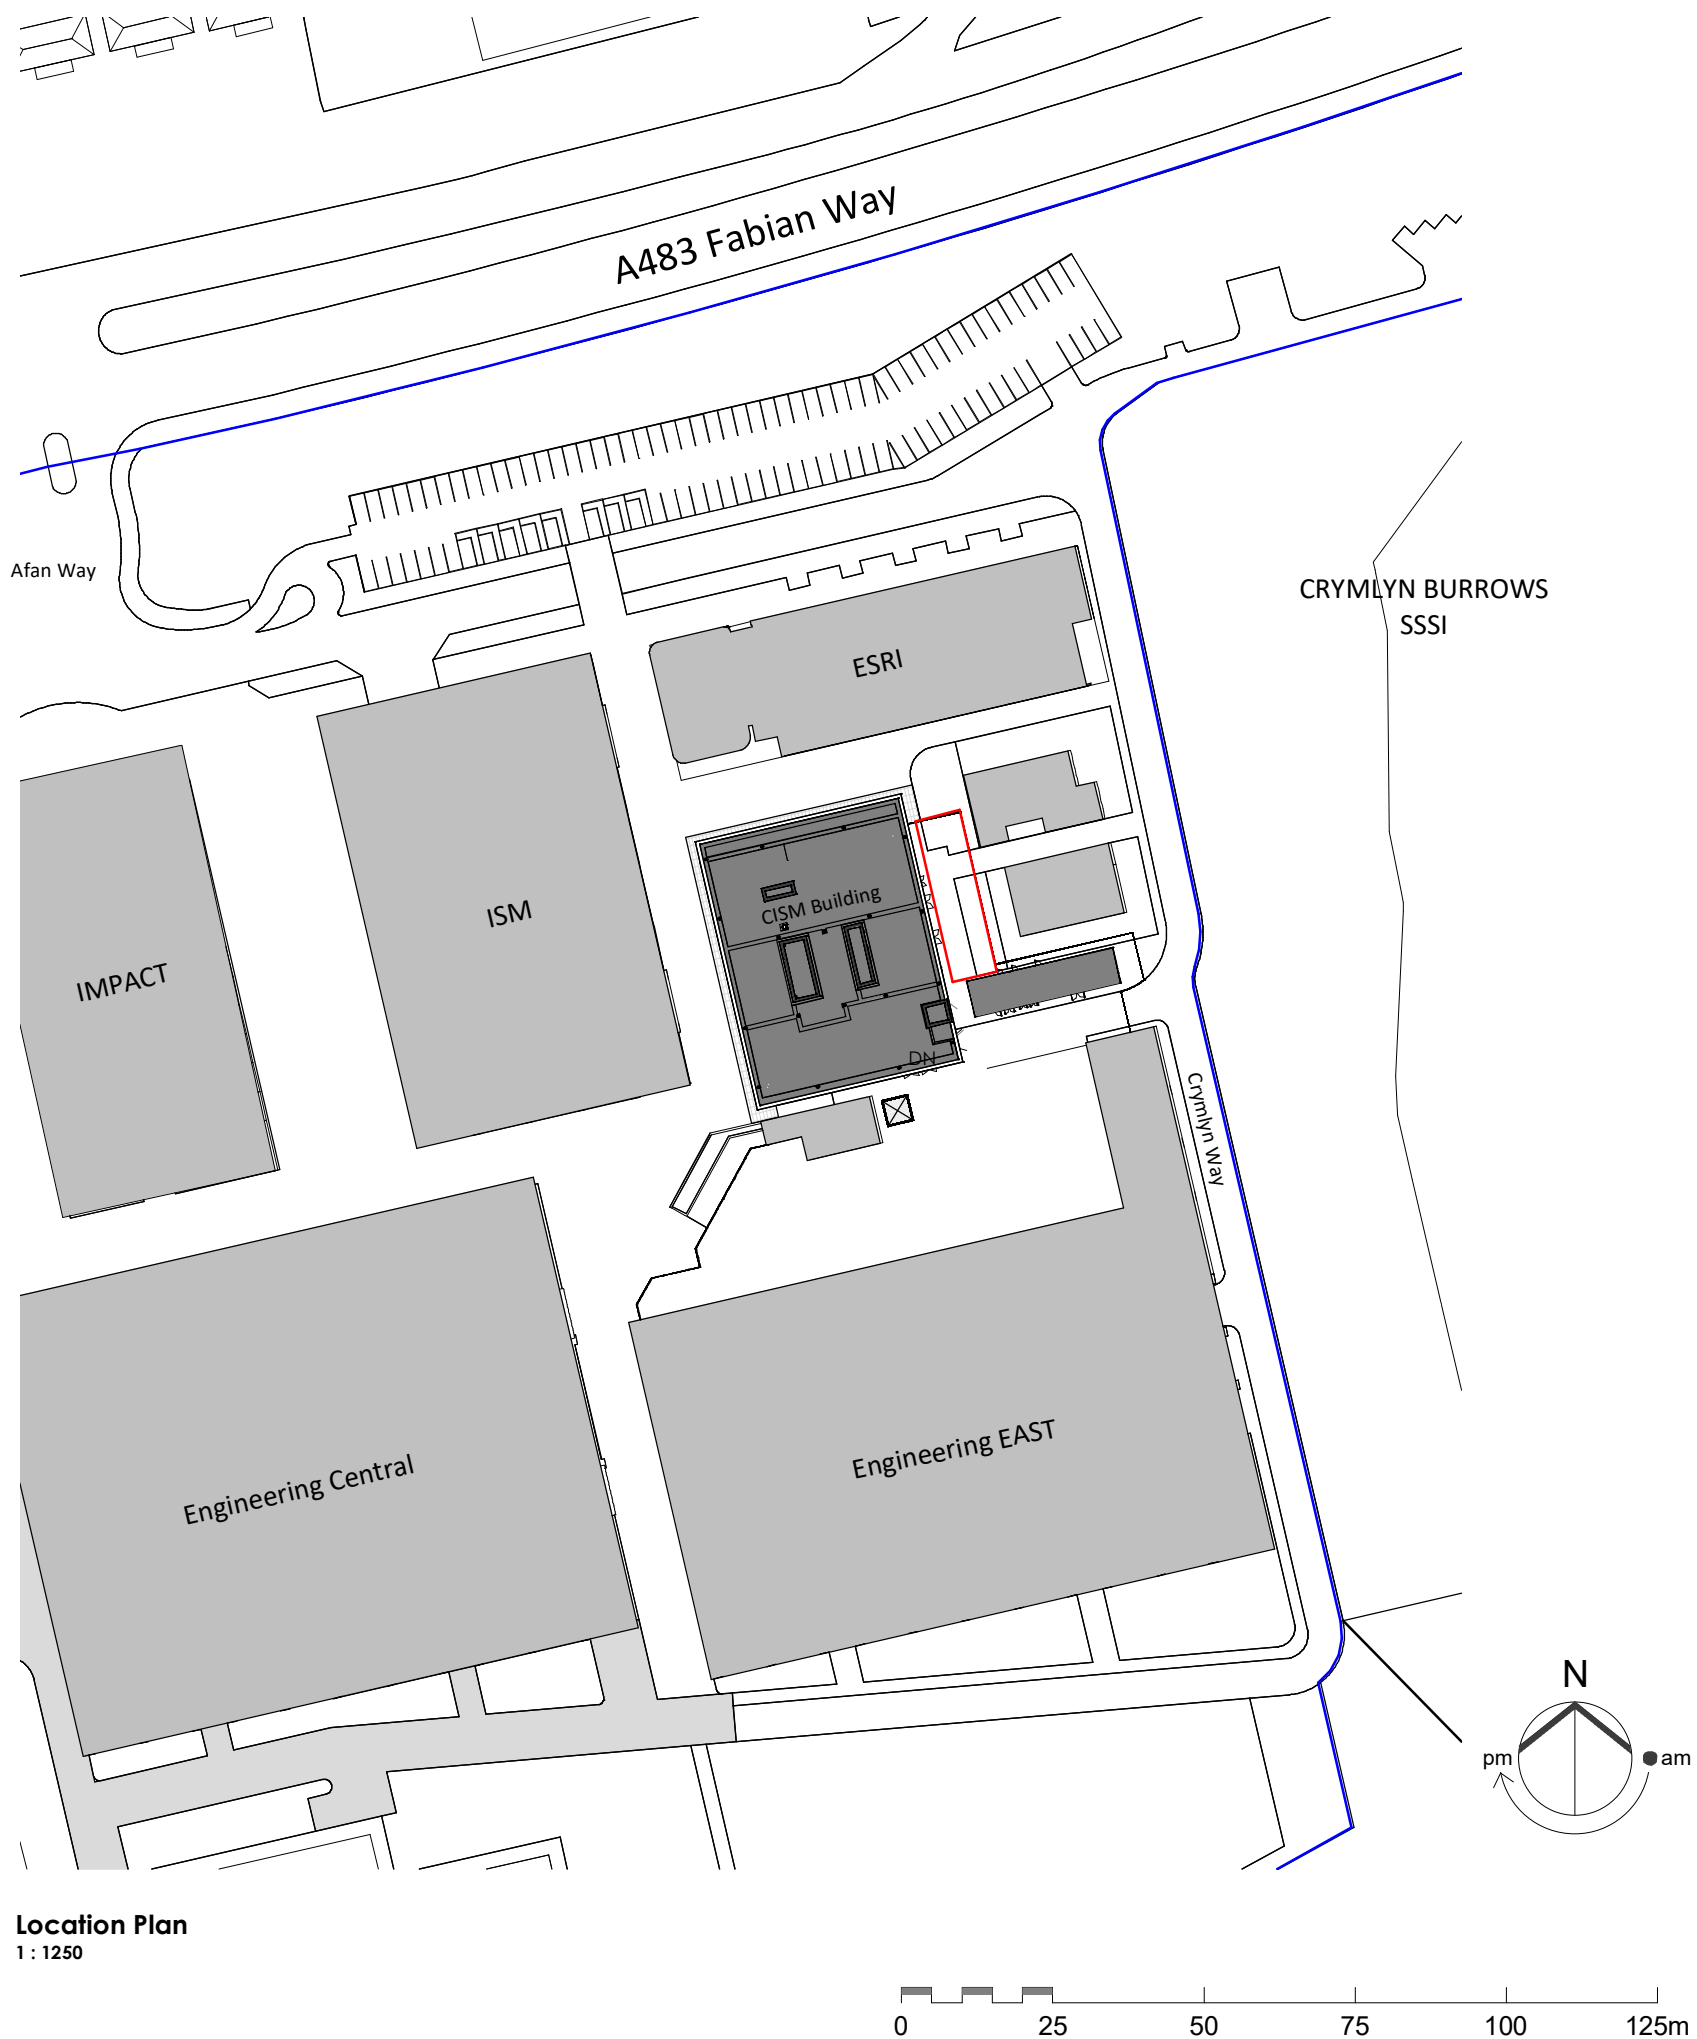

STATUS	REV	DATE	DESCRIPTION	REVISED BY
CLIENT				RC
Swansea University				CHECKED BY
				PW
				ORIGINATOR NO
				152296
CONSULTANT				
STRIDE TREGLOWN				
www.stridetreglown.com © Stride Treglown Limited 2017				
PROJECT				
CISM				
SU Bay Campus				
DRAWING TITLE				
Location Plan				
SUITABILITY STATUS				SCALE
S1 : SUITABLE FOR CO-ORDINATION				1 : 1250 @ A3
PROJECT ORIGINATOR ZONE LEVEL TYPE ROLE CLASS. NUMBER				REVISION
CISM-STL-XX-00-DR-A-ZZZZ-0630				