




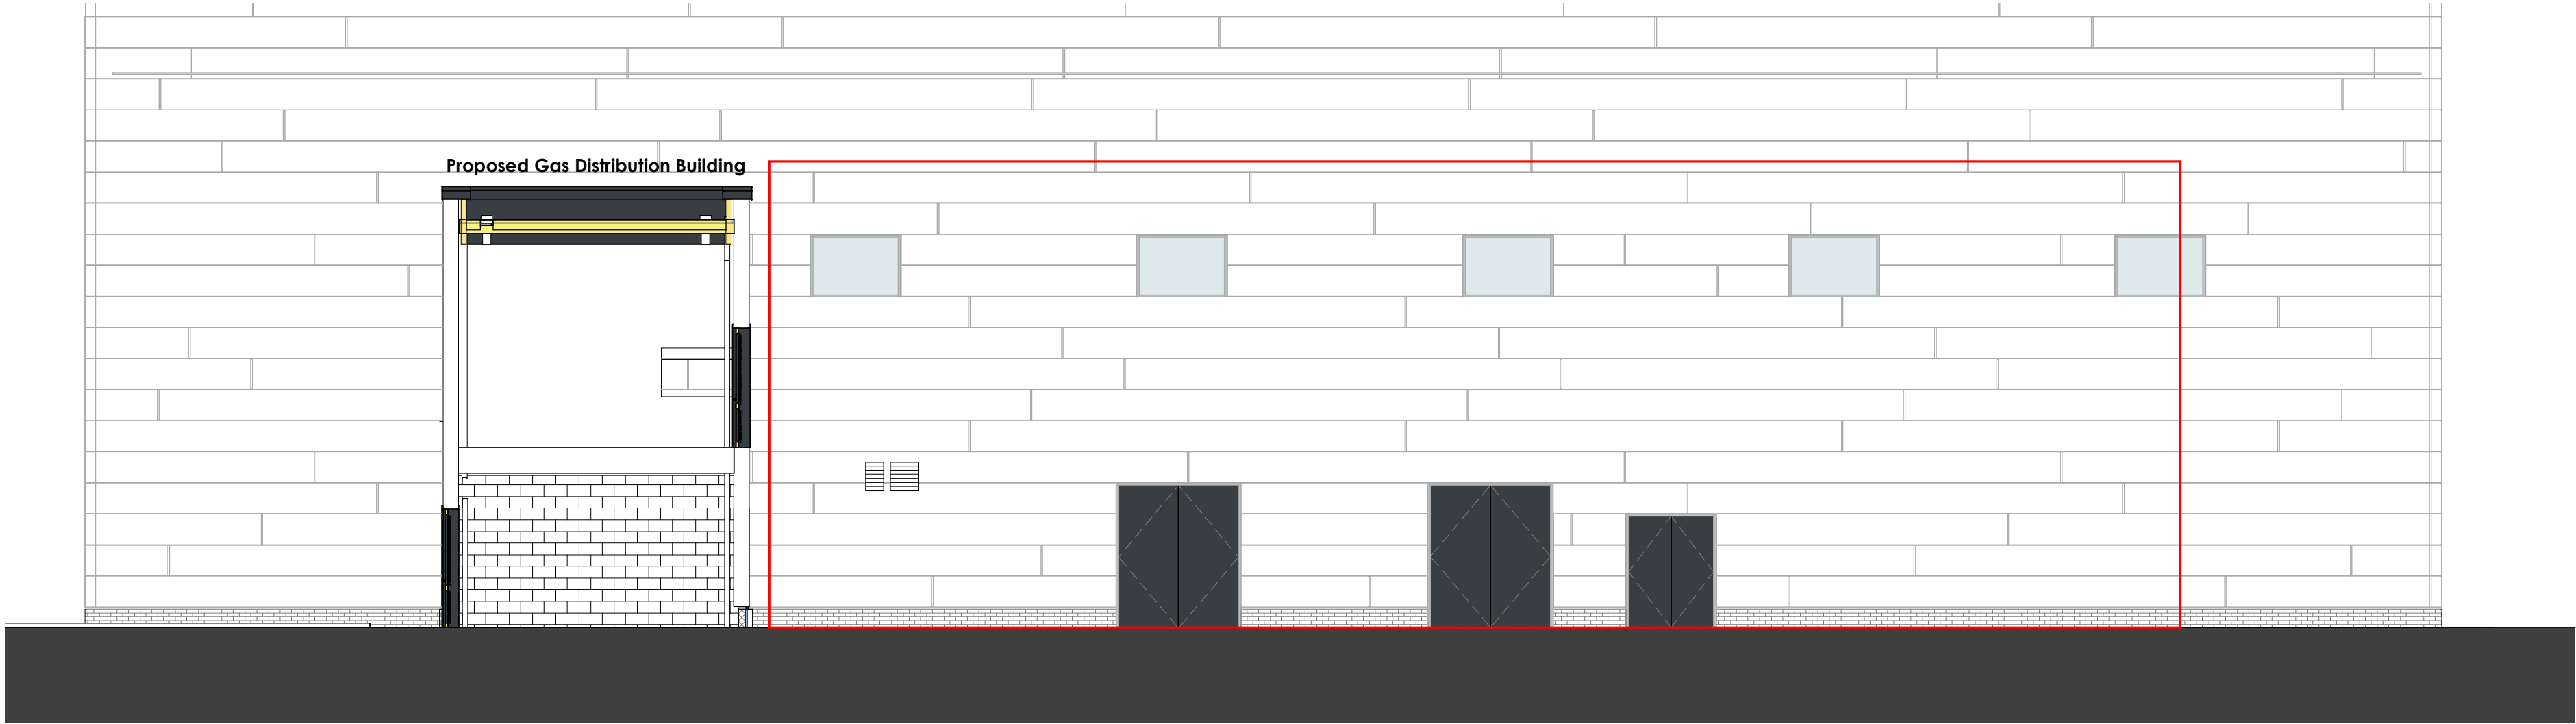

AAA Sprinkle Section EAST Existing
1 : 100

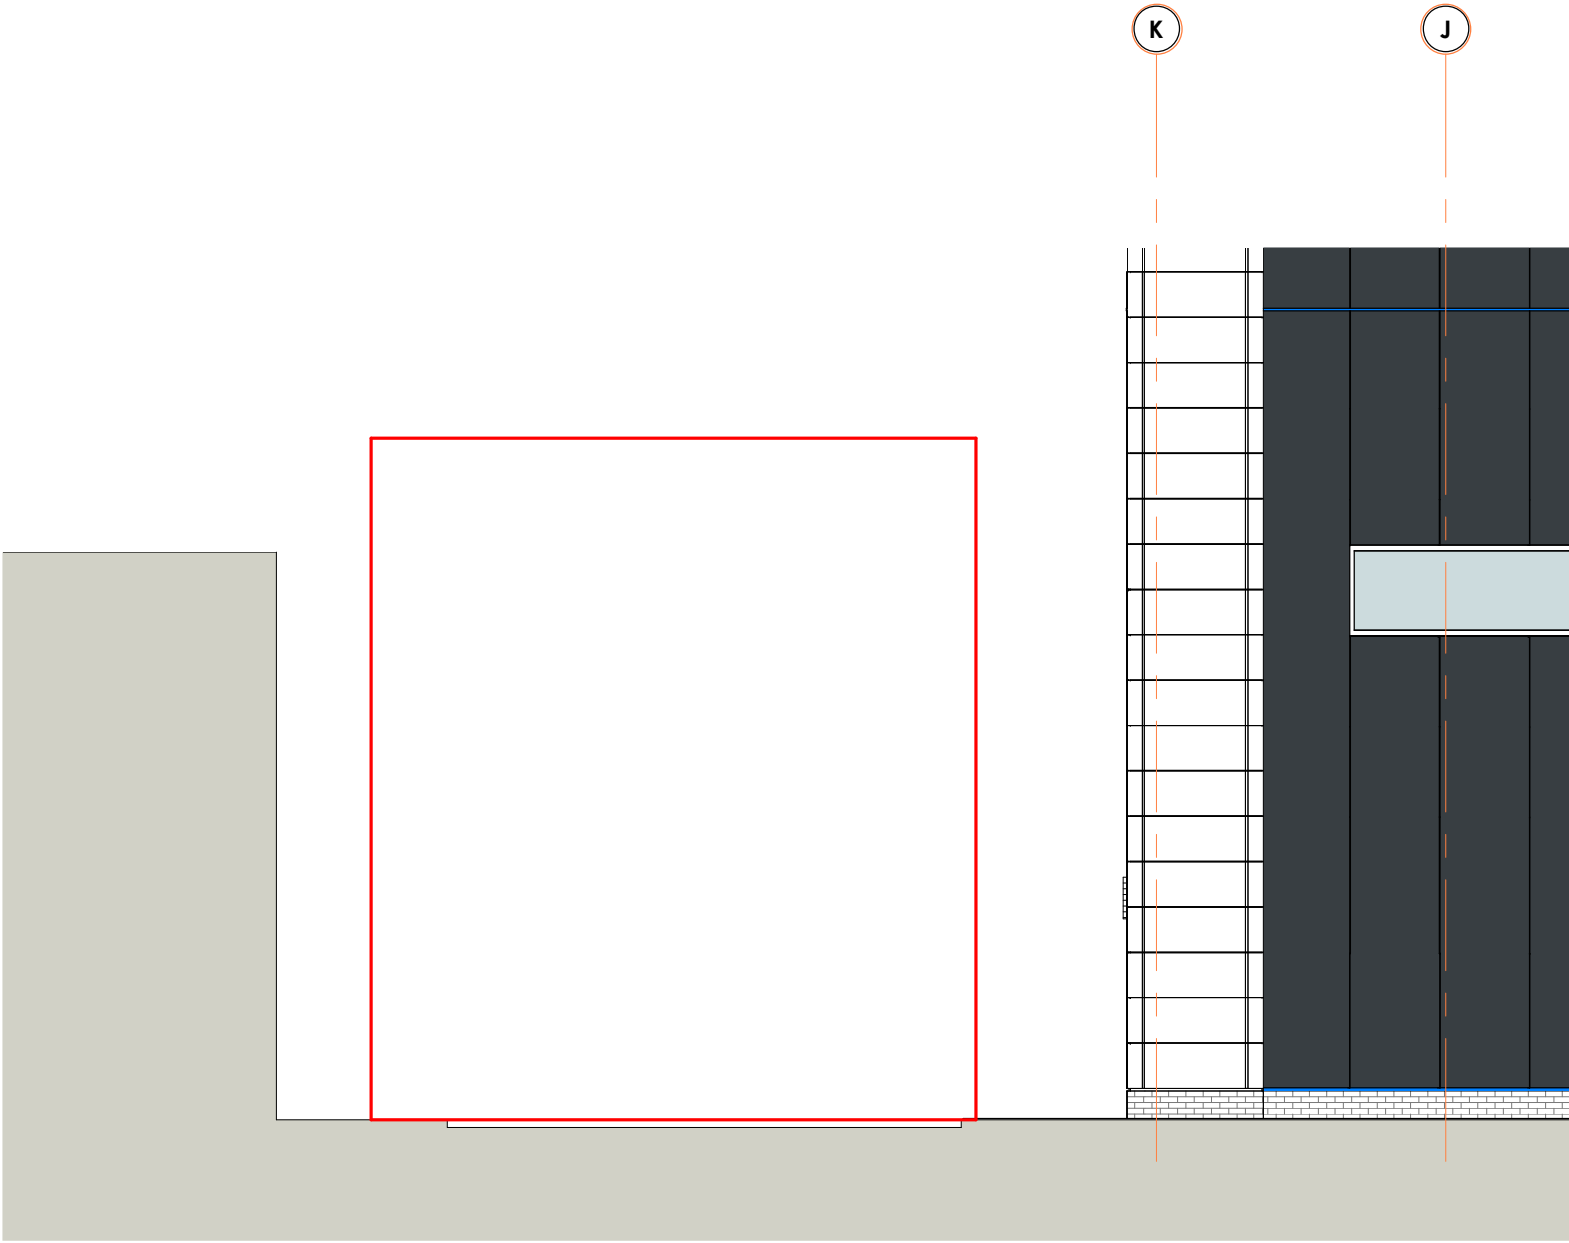

BBB Sprinkler Section NORTH Existing
1 : 100

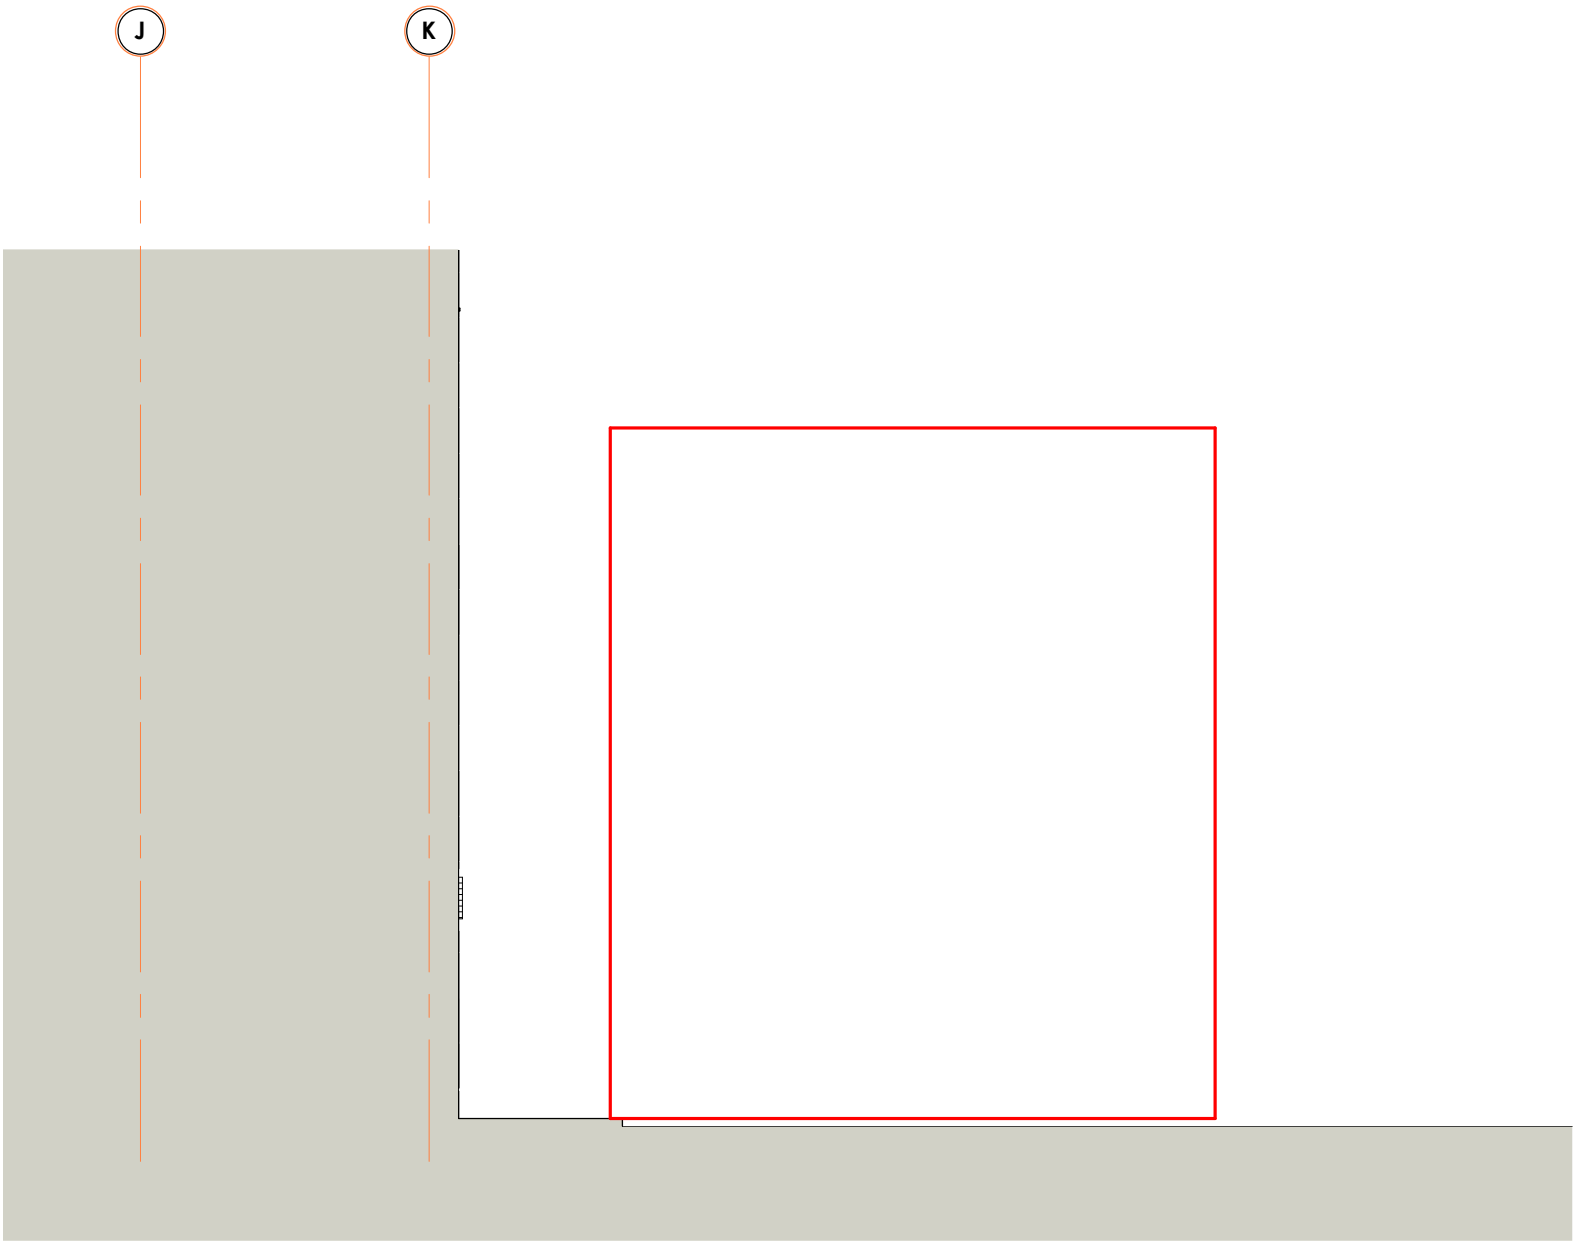

CCC Sprinkler Section SOUTH Existing
1 : 100

STATUS	REV	DATE	DESCRIPTION	REVISED BY
CLIENT				RC
Swansea University				CHECKED BY
				PW
ORIGINATOR NO				152296

CONSULTANT
STRIDE TREGLOWN
www.stridetreglown.com © Stride Treglown Limited 2017
PROJECT
CISM
SU Bay Campus

DRAWING TITLE
Existing Elevations

SUITABILITY STATUS	SCALE
S1 : SUITABLE FOR CO-ORDINATION	1 : 100 @ A2

PROJECT	ORIGINATOR	ZONE	LEVEL	TYPE	ROLE	CLASS	NUMBER	REVISION
CISM-STL-XX-00-DR-A-ZZZZ-0633								