




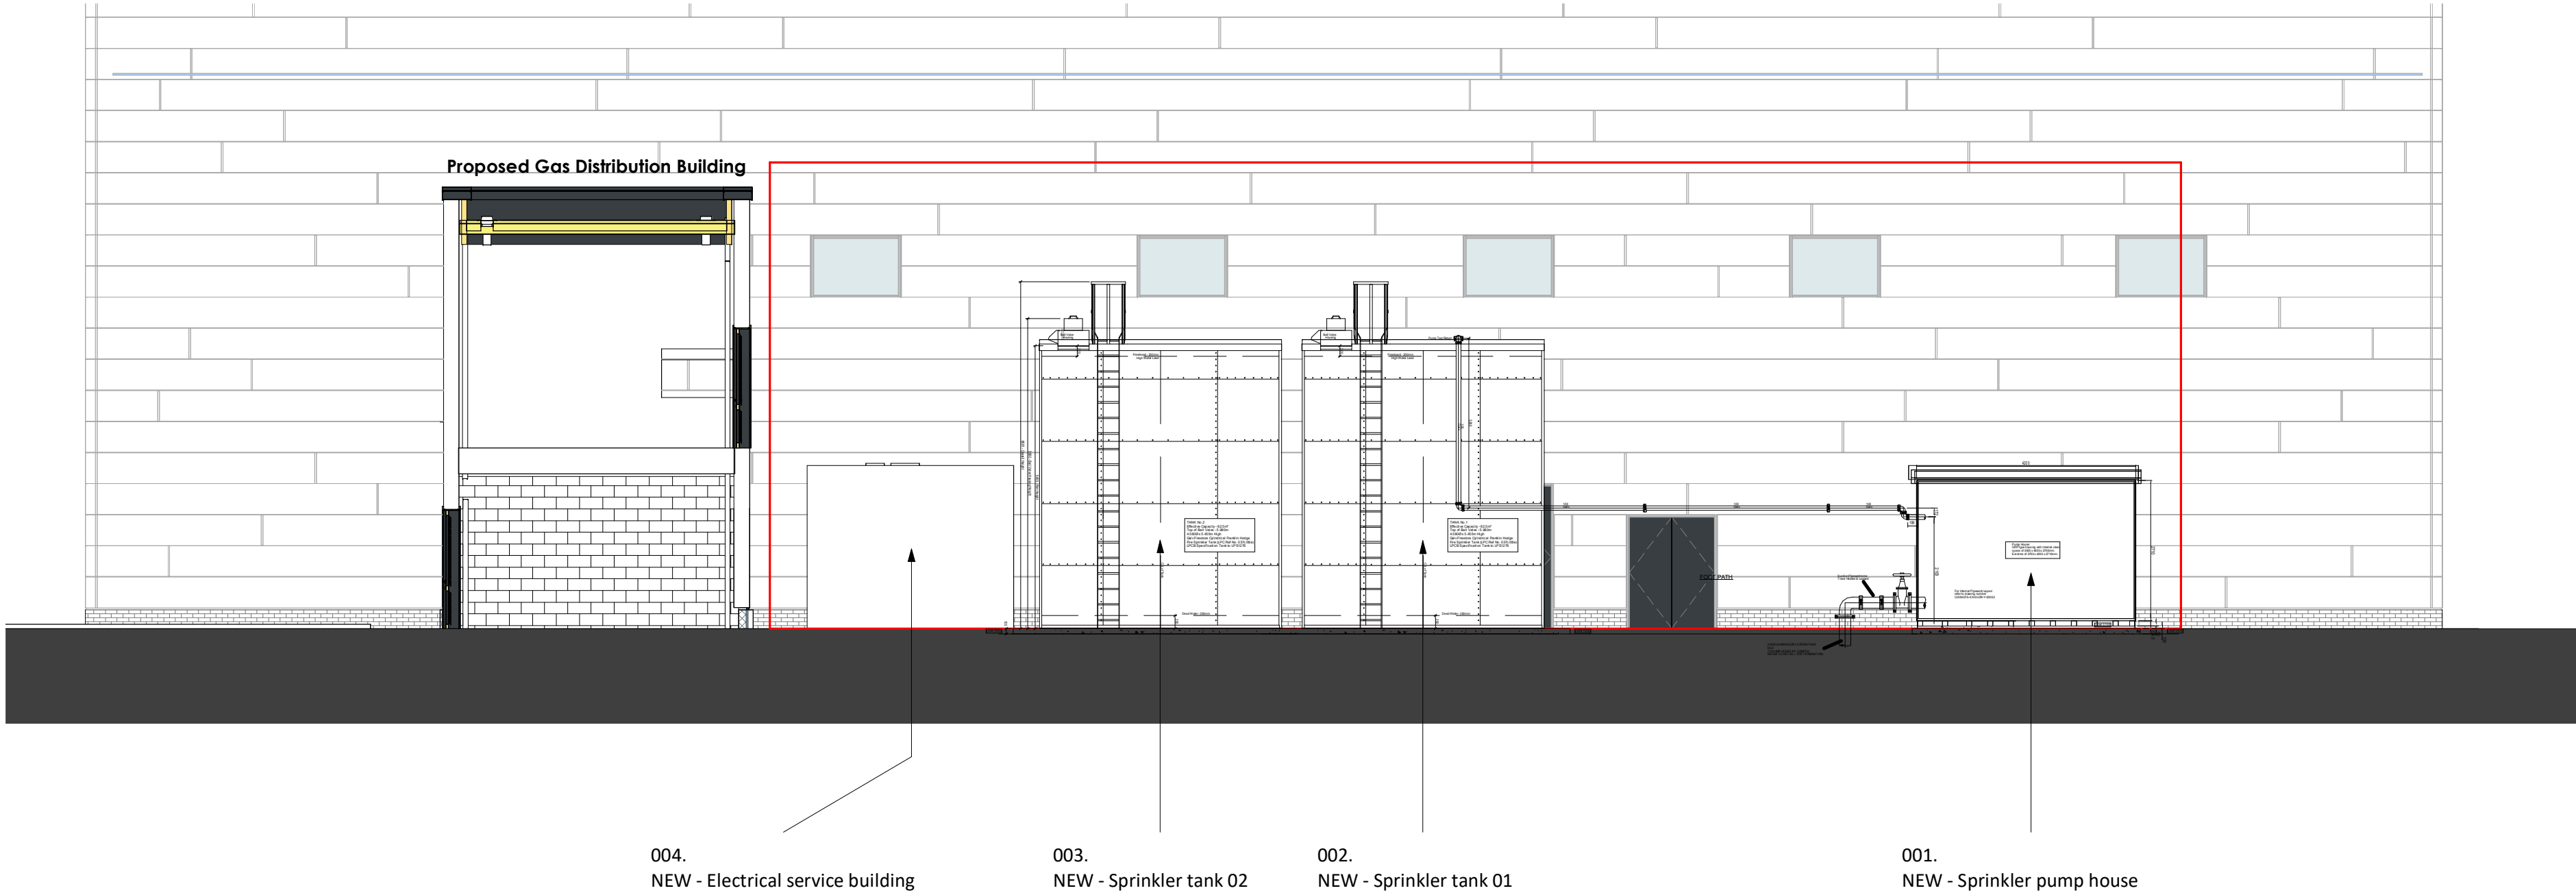

AAA Sprinkle Section EAST Proposed
1 : 100

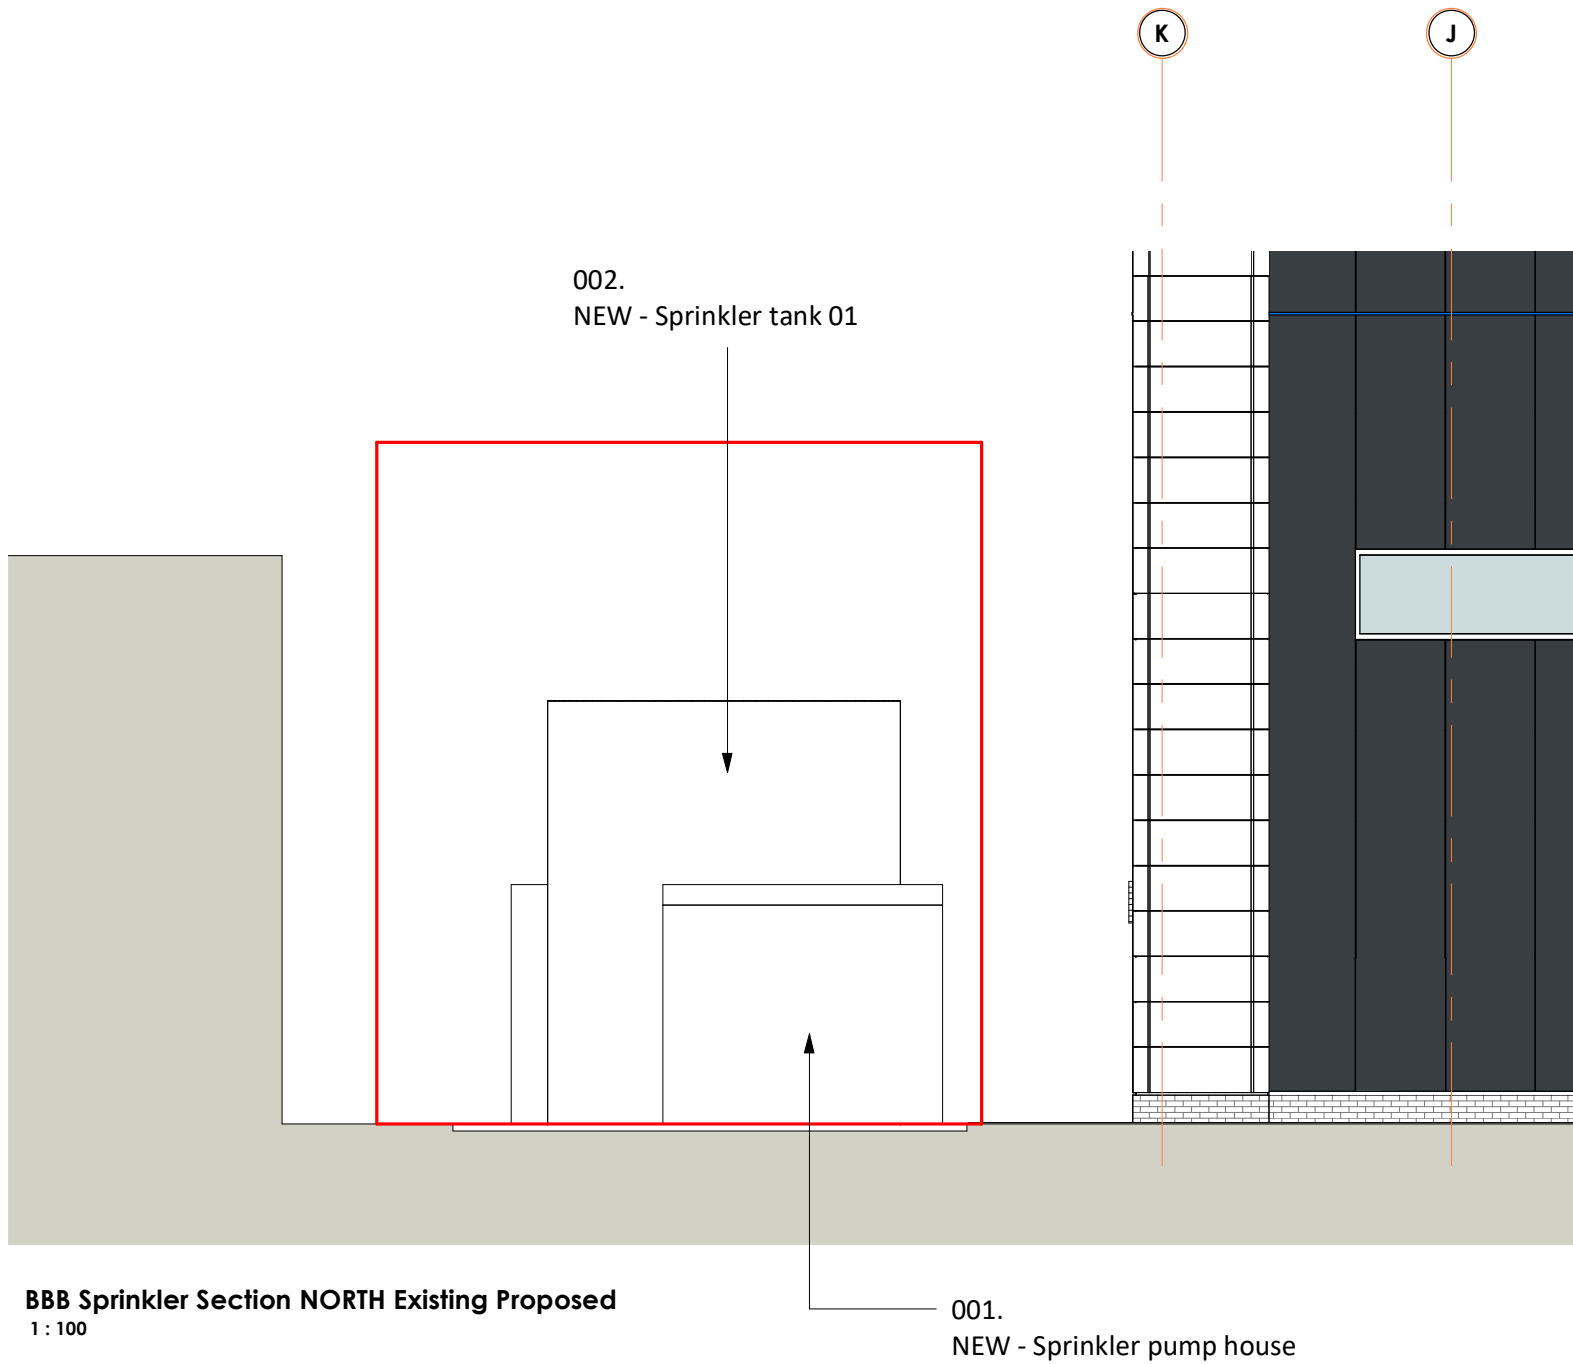

BBB Sprinkle Section NORTH Existing Proposed
1 : 100

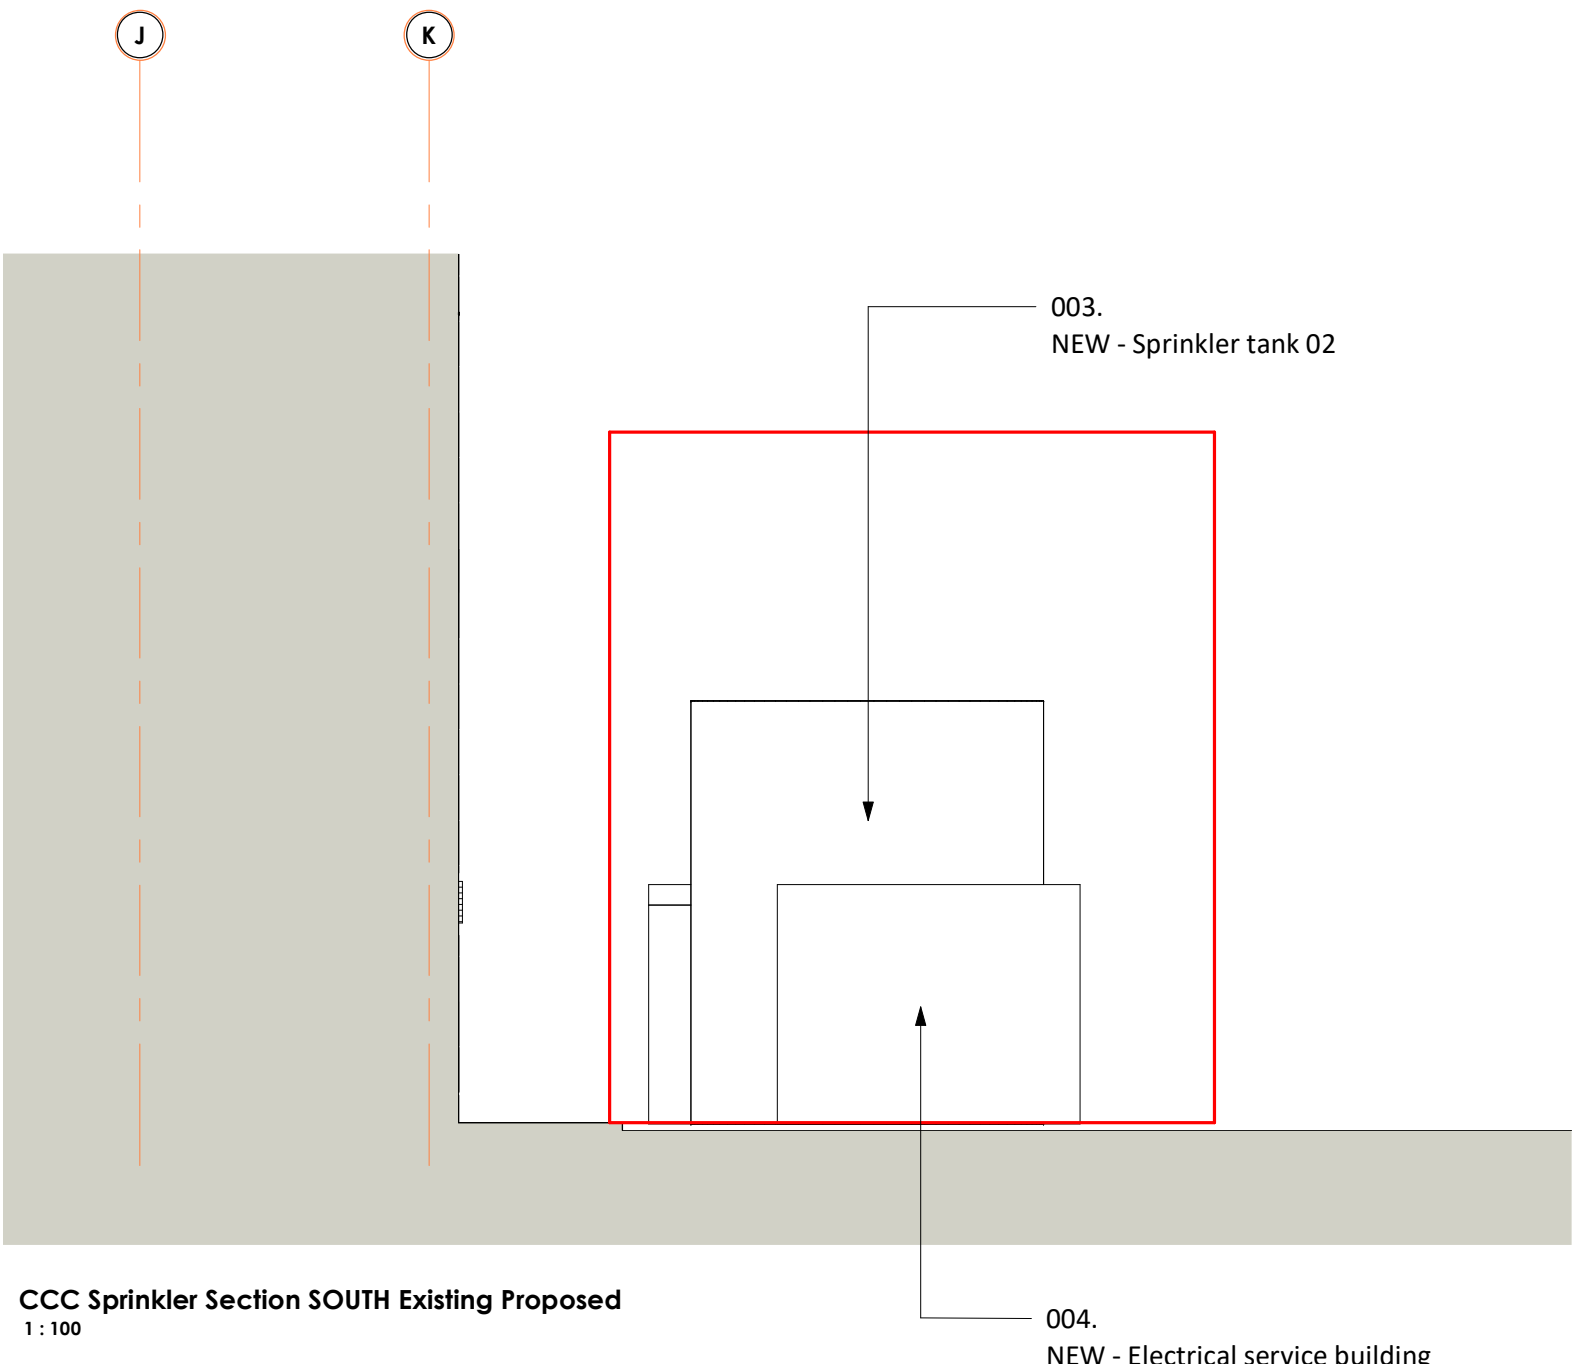

CCC Sprinkle Section SOUTH Existing Proposed
1 : 100

STATUS	REV	DATE	DESCRIPTION	REVISED BY
CLIENT				RC
Swansea University				CHECKED BY
				PW
ORIGINATOR NO				152296

CONSULTANT
STRIDE TREGLOWN
www.stride-treglow.com © Stride Treglow Limited 2017
PROJECT
CISM
SU Bay Campus

DRAWING TITLE
Proposed Elevations

SUITABILITY STATUS							SCALE
S1 : SUITABLE FOR CO-ORDINATION							1 : 100 @ A2
PROJECT ORIGINATOR ZONE LEVEL TYPE ROLE CLASS. NUMBER							REVISION
CISM-STL-XX-00-DR-A-ZZZZ-0634							