



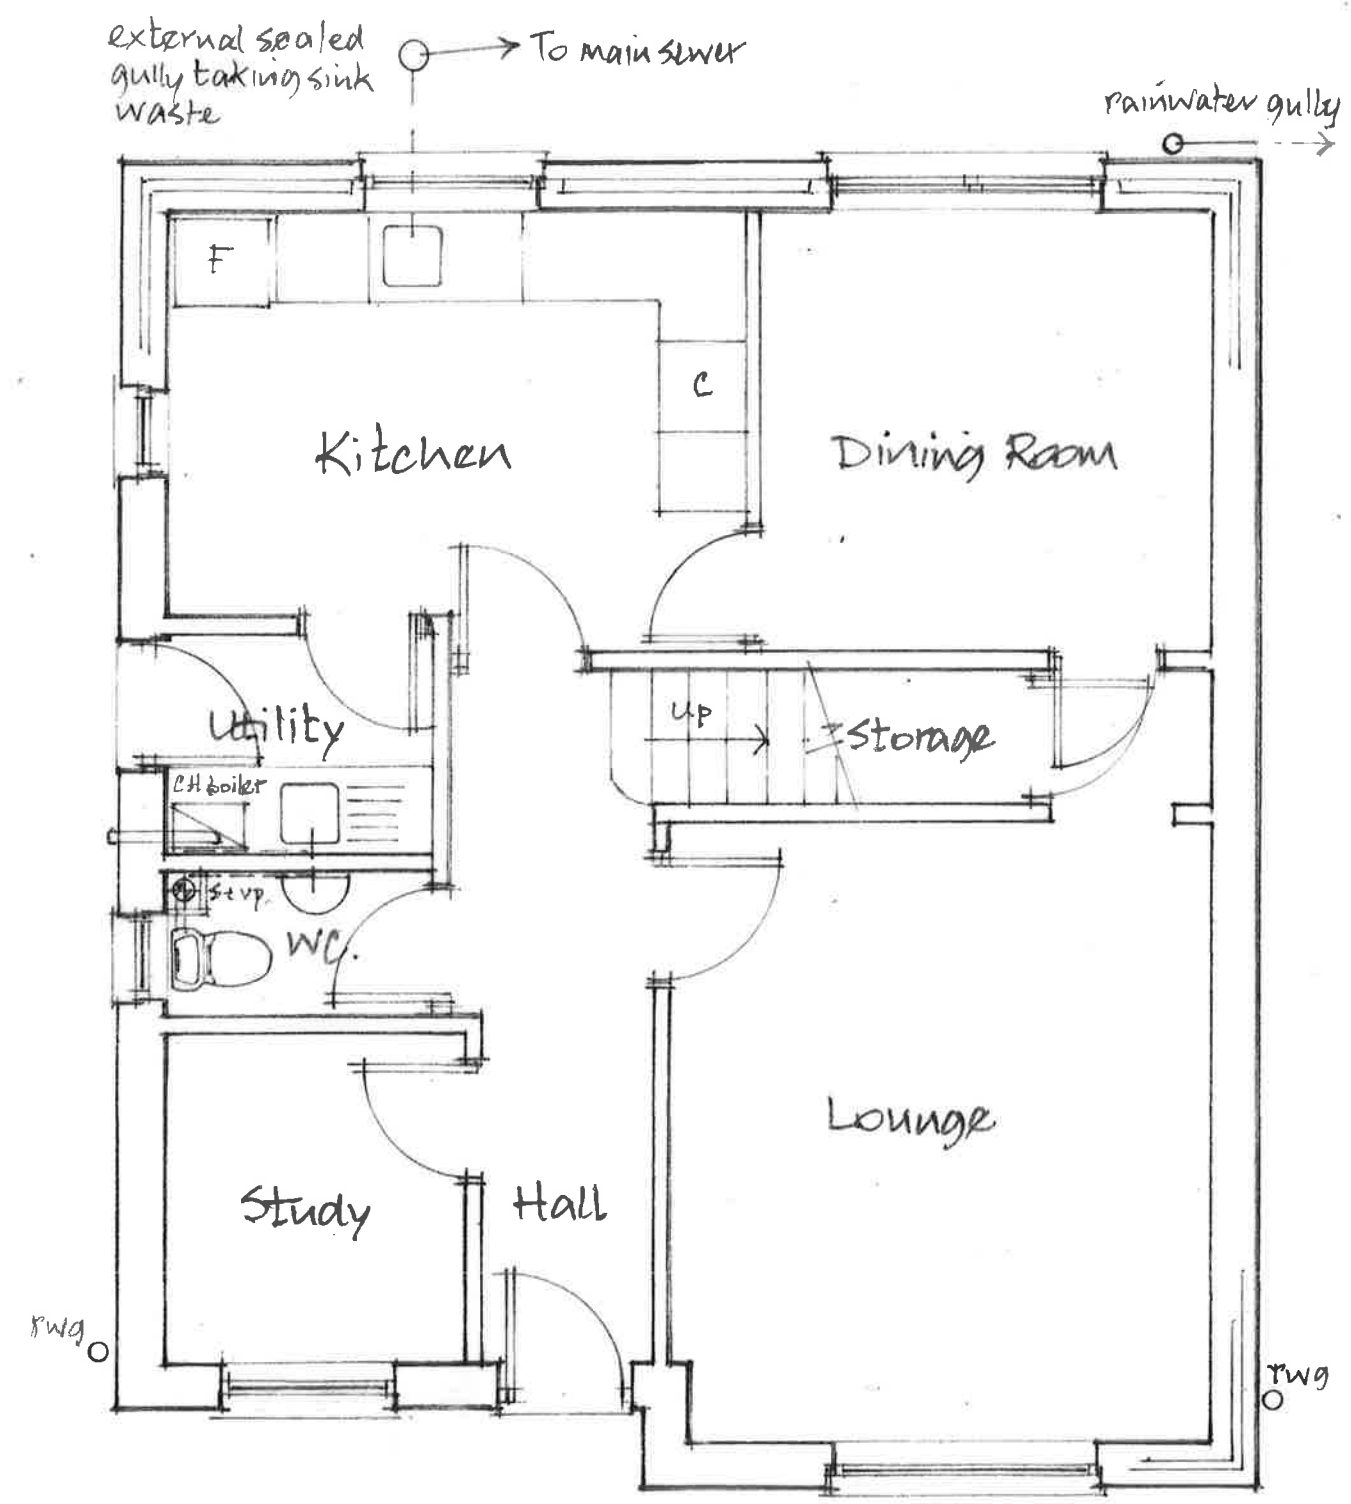

Existing Ground Floor Plan (1:50)

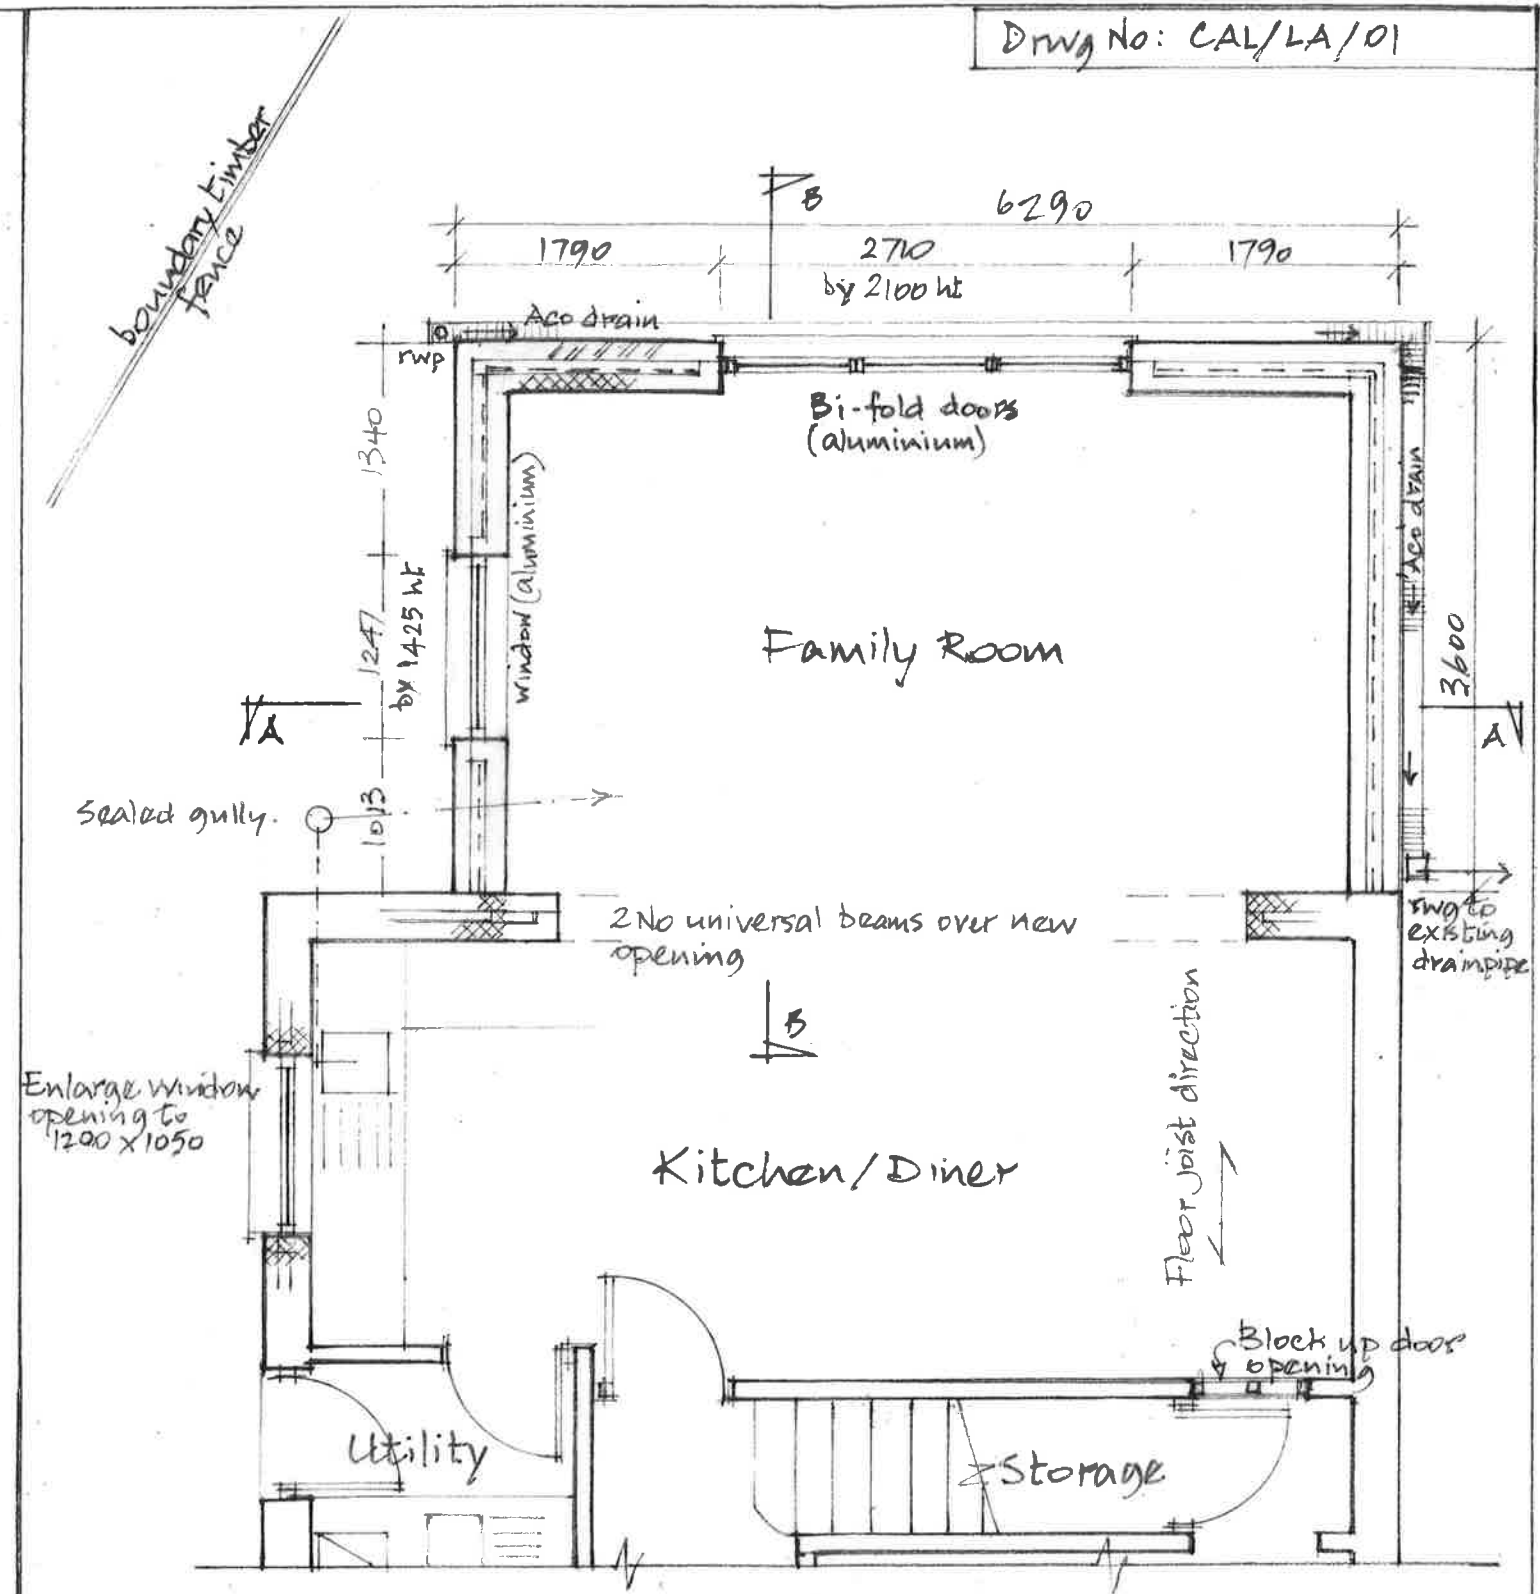

Proposed Extension Plan (1:50)

Proposed Extension at No 1 Llwyn Arian,
Margam Park Village, Port Talbot. SA13 2UP
for Mrs Ceri Ann Littlewood