


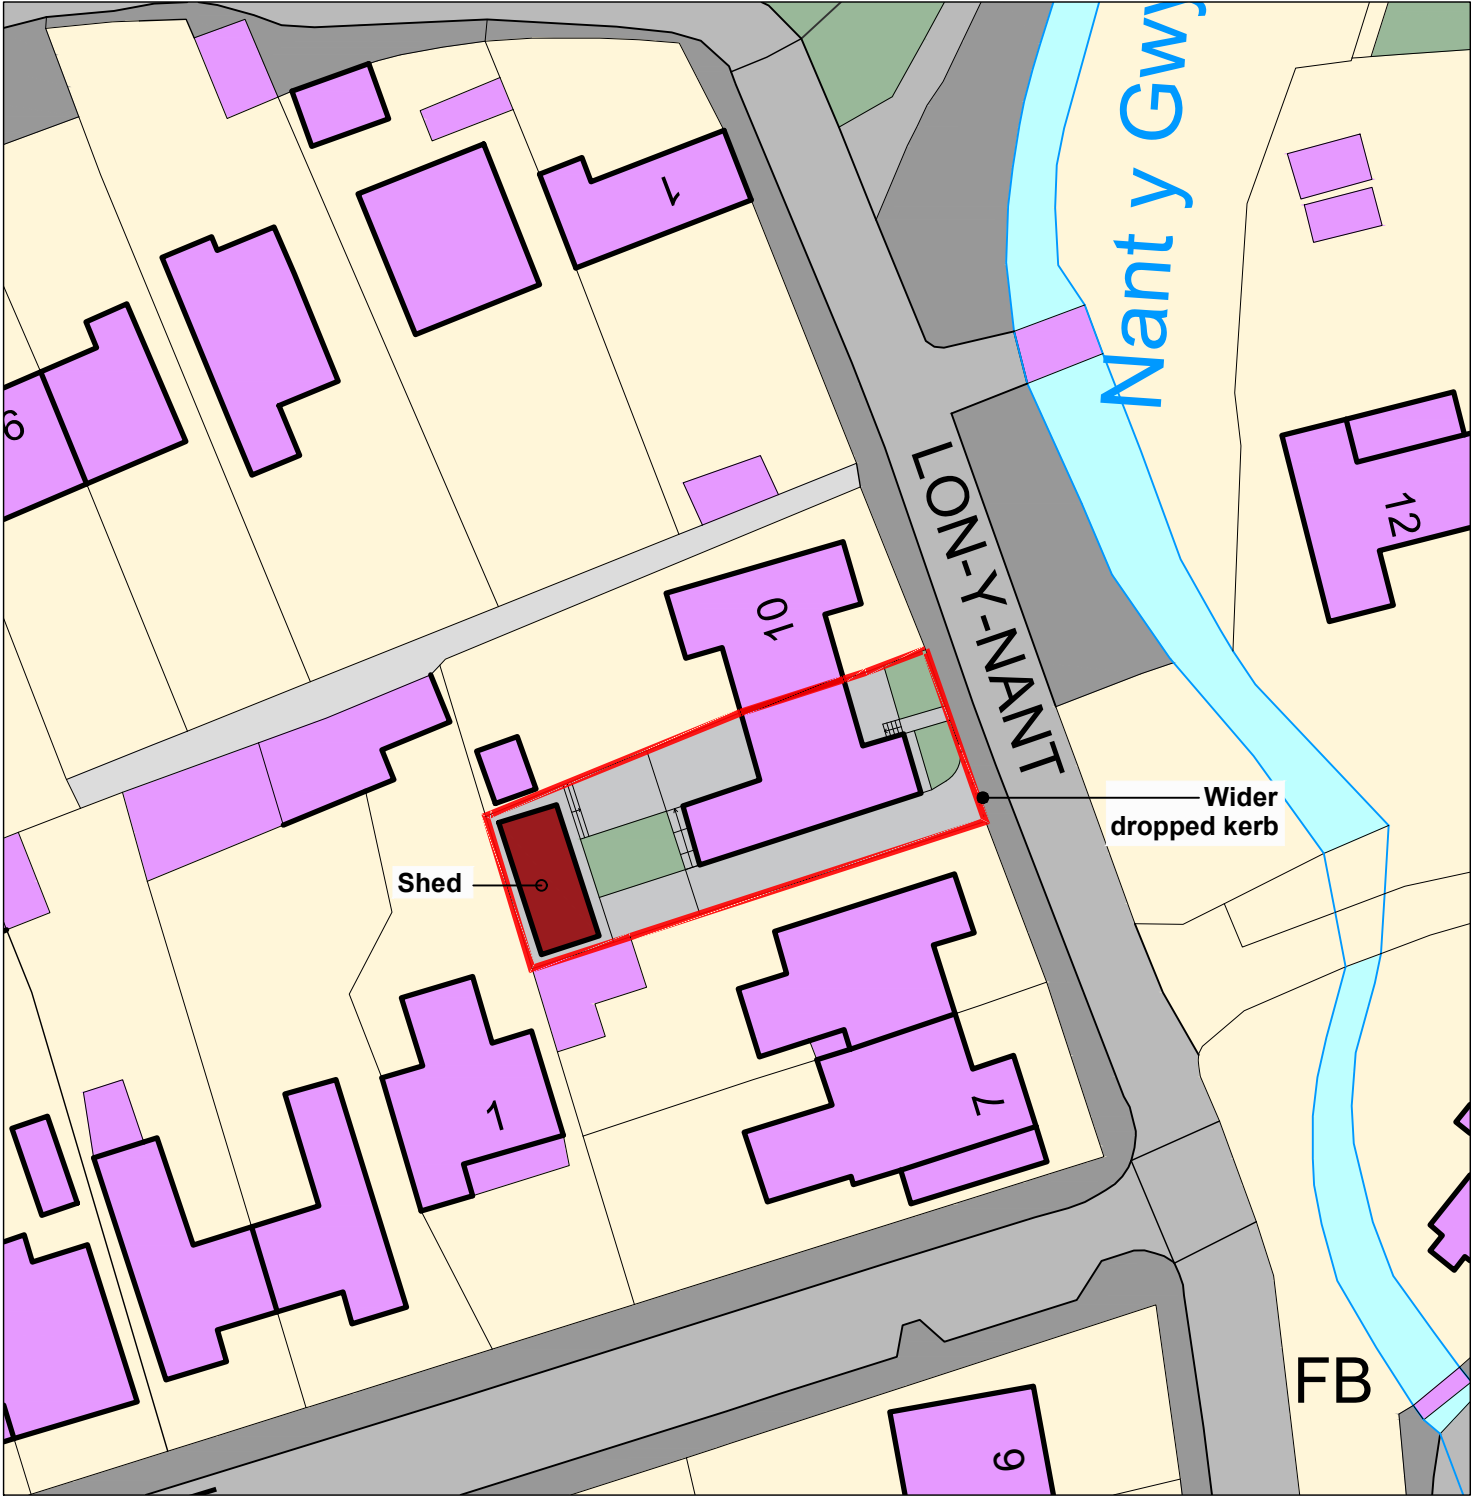

NOTES Ordnance Survey, (c) Crown Copyright 2021. All rights reserved. Licence number 100022432	REVISIONS			CLIENT: David Roberts											
	Rev	Comment	By	Date	PROJECT TITLE: Residential Refurbishment										
					PROJECT ADDRESS 1: 9 Lon Y Nant					A4					
					PROJECT ADDRESS 2: Glynneath SA11 5BD					CHECKED BY: DLD					
					DRAWING TITLE: Proposed Block Plan					APPROVED BY: DLD					
	A	Revise Layout	AV	16.07.2021	DATE: 22.06.2021		SCALE: 1:500		DRAWN BY: AV		REF: RH485		DRAWING NO: 003		REV: A
THIS DRAWING IS THE COPYRIGHT OF DARKIN ARCHITECTS AND MAY NOT BE COPIED, ALTERED OR REPRODUCED IN ANY FORM OR PASSED TO A THIRD PARTY WITHOUT THEIR CONSENT. DIMENSIONS MUST BE CHECKED AND VERIFIED ON SITE AND ANY DISCREPANCIES SHOULD BE REPORTED TO THE ARCHITECT. THIS DRAWING MUST NOT BE SCALED AND SHOULD BE READ IN CONJUNCTION WITH ALL OTHER CONSULTANT'S DRAWINGS. IF IN DOUBT ASK FOR CONFIRMATION.				CARDIFF02922 744 005 LLANELLI01554 778 730 NEATH01639 505 566 info@darkinarchitects.com © Copyright Darkin Architects 2021 RIBARIBA Chartered Practice								darkinarchitects drawing on experience			