


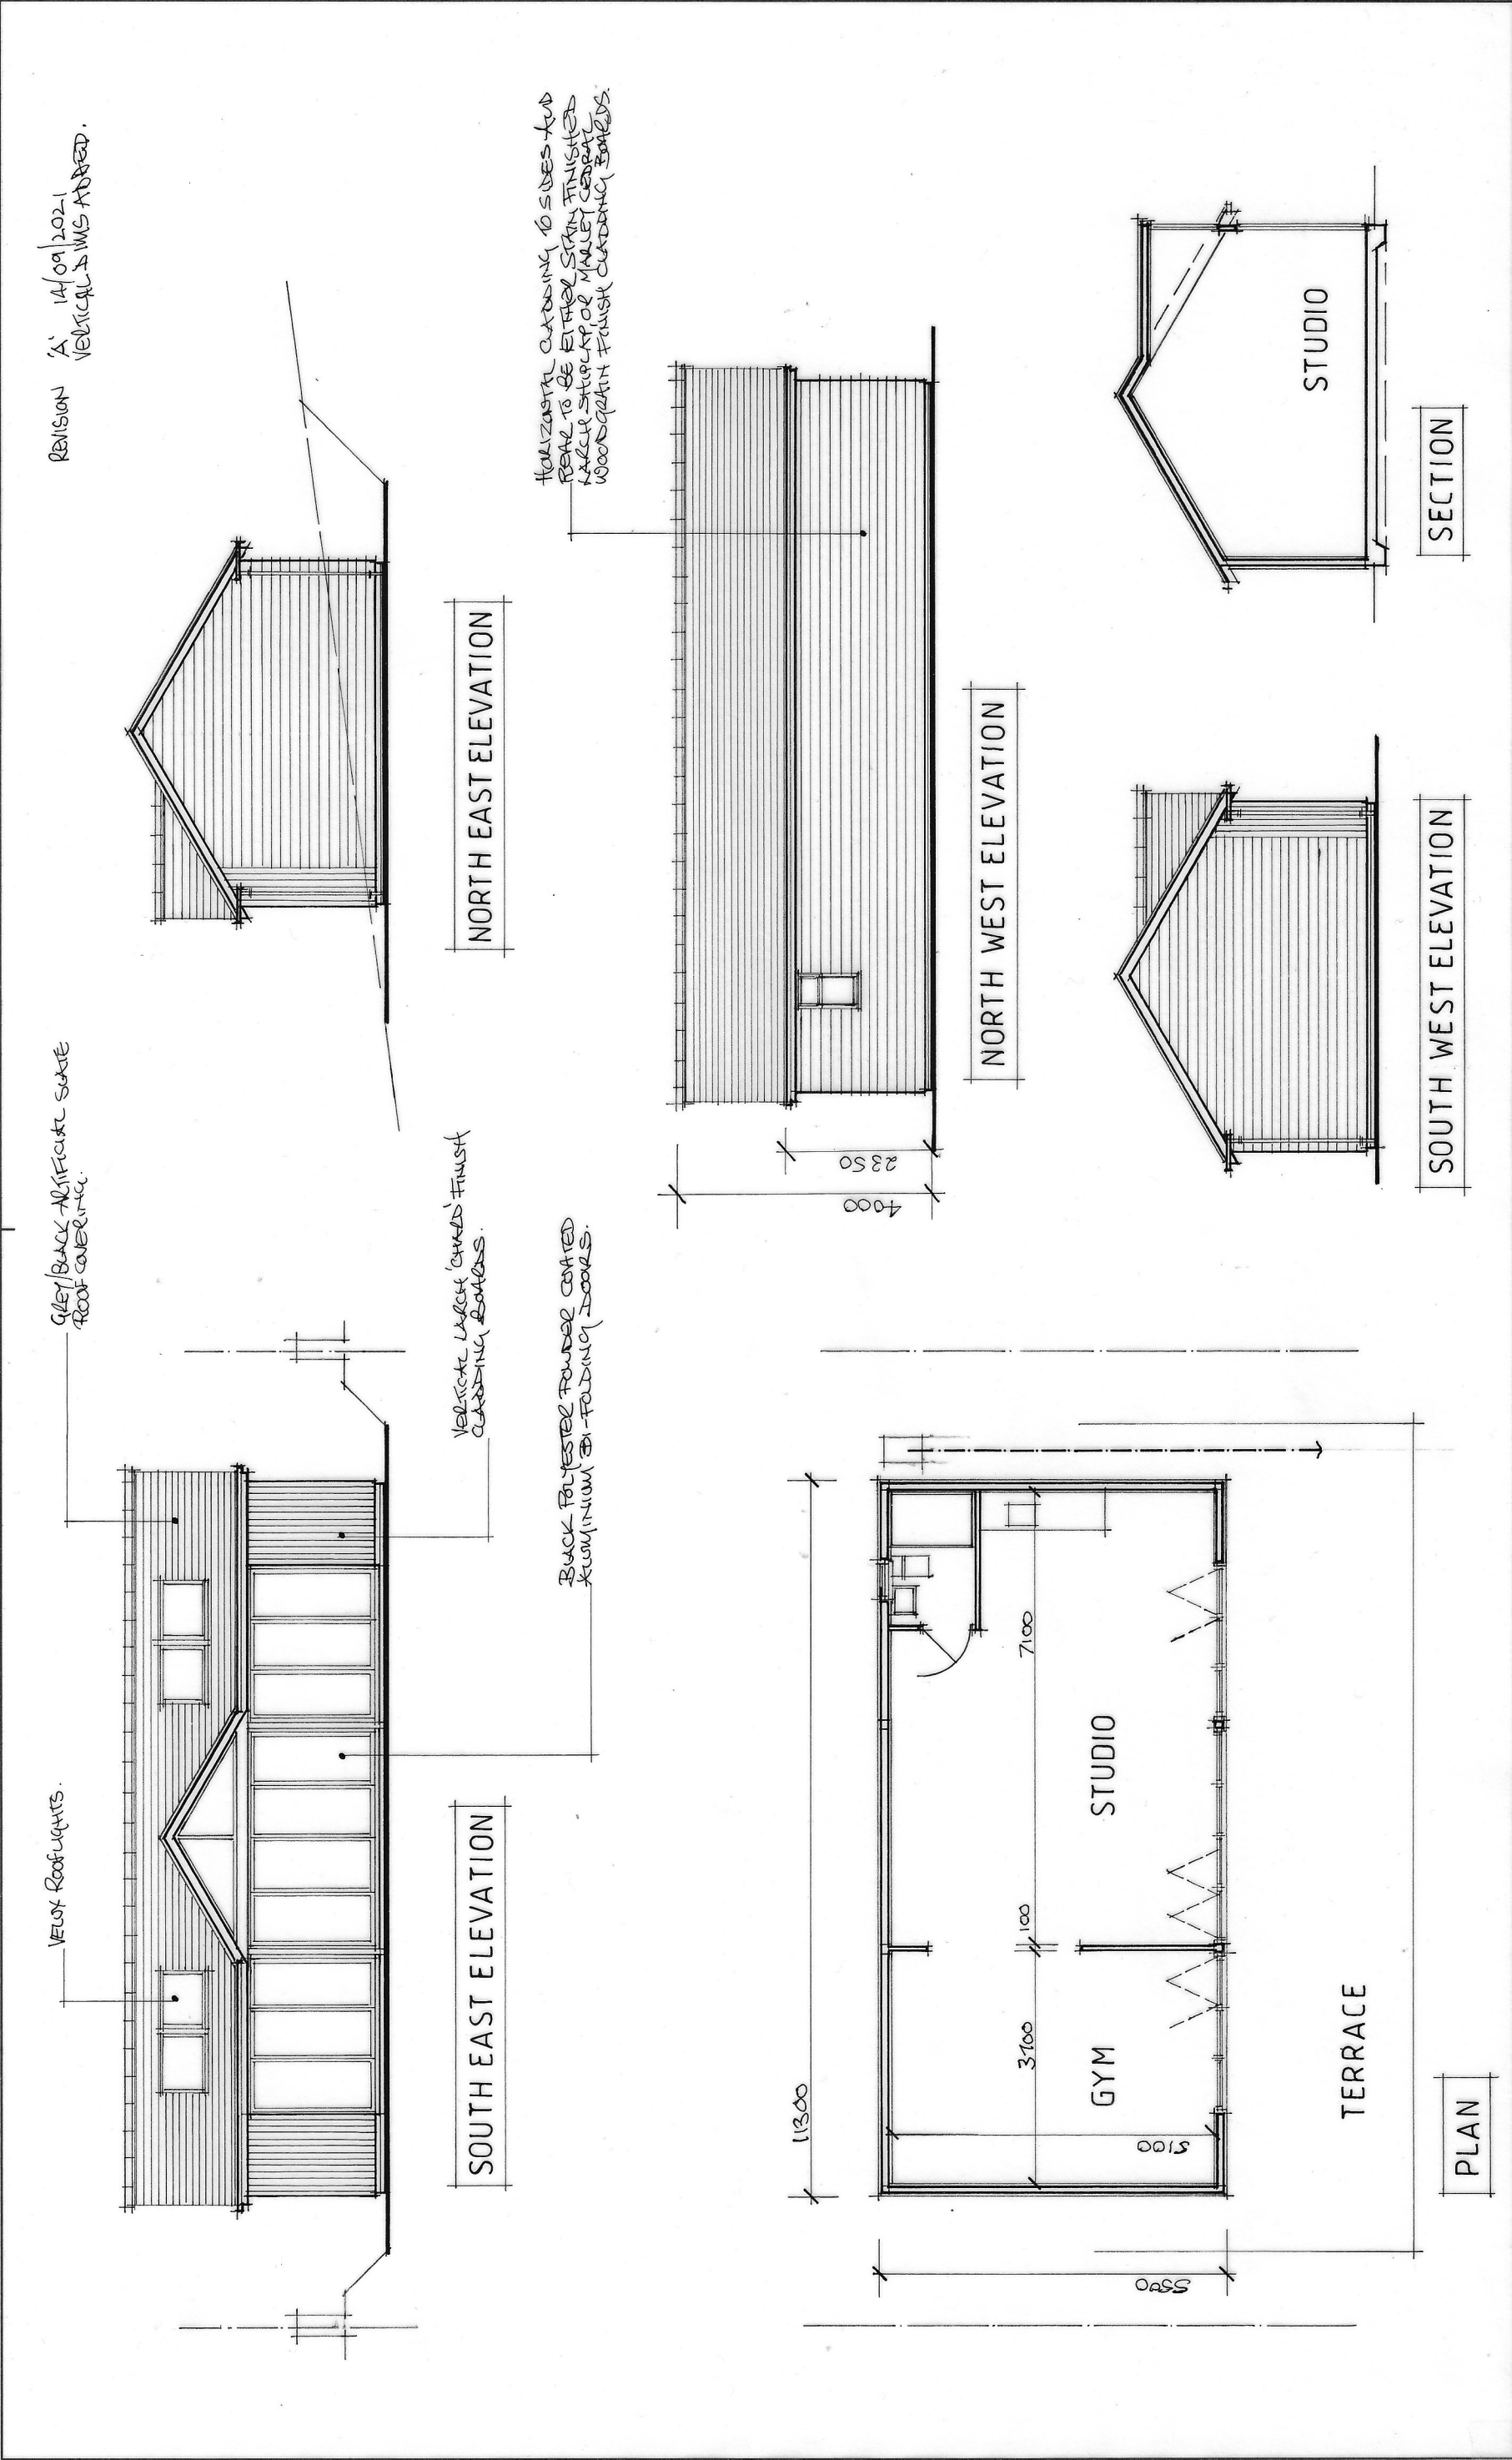

mjs designs (cymru) ltd architectural design - project management 07530 134442	NOTES: 0m 1m 2m 3m 4m 5m 6m All dimensions must be checked on site and not scaled from this drawing.	Client Paulette Eynon Job Title 8 MORGAN STREET, TREBANOS, SA8 4DW	Scale 1:100@ A3 Drawn by Date 04. 2021	Drawing Title PROPOSED GARDEN ROOM	
				Drg No. 212202.05	Rev A