
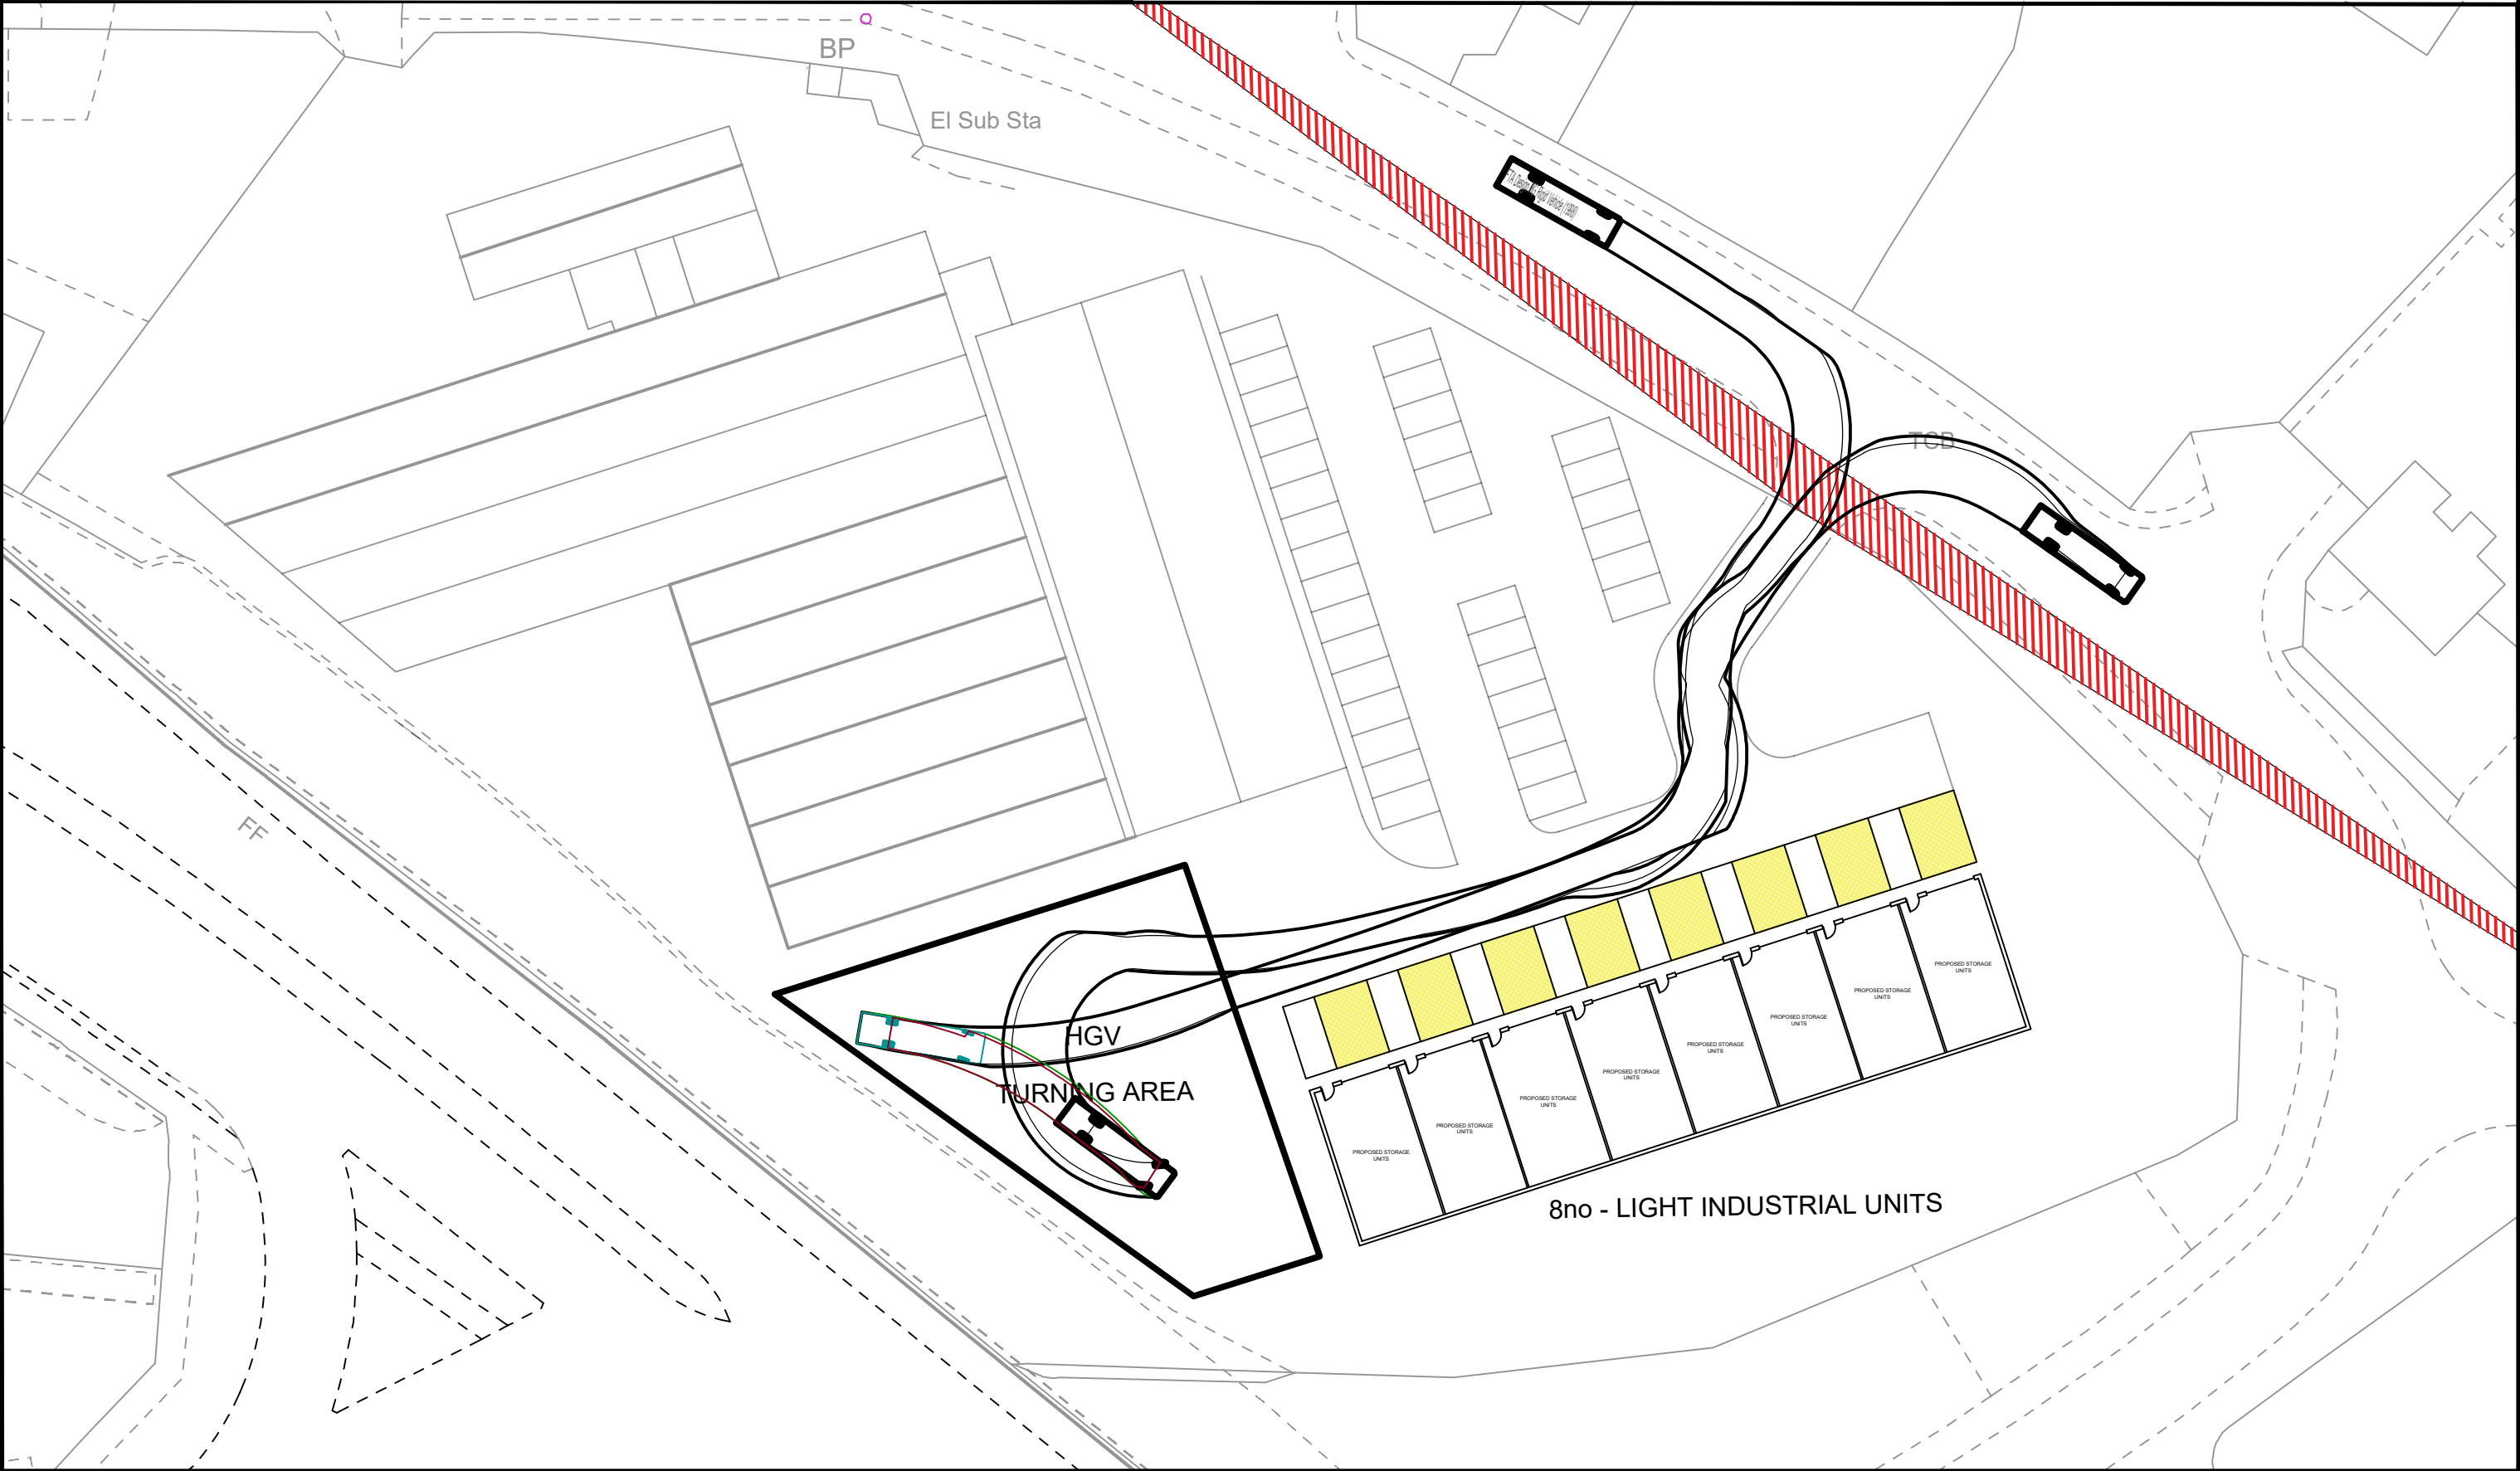


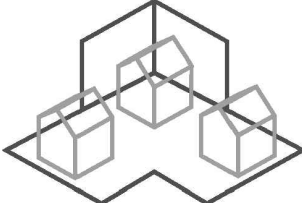

 M & M Design Consultancy	No. REVISION		By		Date		No. REVISION		By		Date		NOTES 1. Do not scale from this drawing take figured dimensions only. 2. Dimensions are in millimeters unless otherwise stated. 3. All dimensions to be checked on site. STAGE PRELIMINARY	Client: SA1 BUSINESS PARK LTD	Job Title: FORMER LLOYDS BRITISH SITE, OFF FABION WAY, SWANSEA	
											Drawing Title: VEHICLE TRACKING - HGV TRUCK					
	Job No: 20/049		Drawing No:		Rev:		Drawn By: MM		Date: Sep'21							
	Checked By: MM		Date: Sep'21		Approved By: MM		Date: Sep'21									
Scale: 1-500										A3		Email: planning@mmdesignconsult.com				