



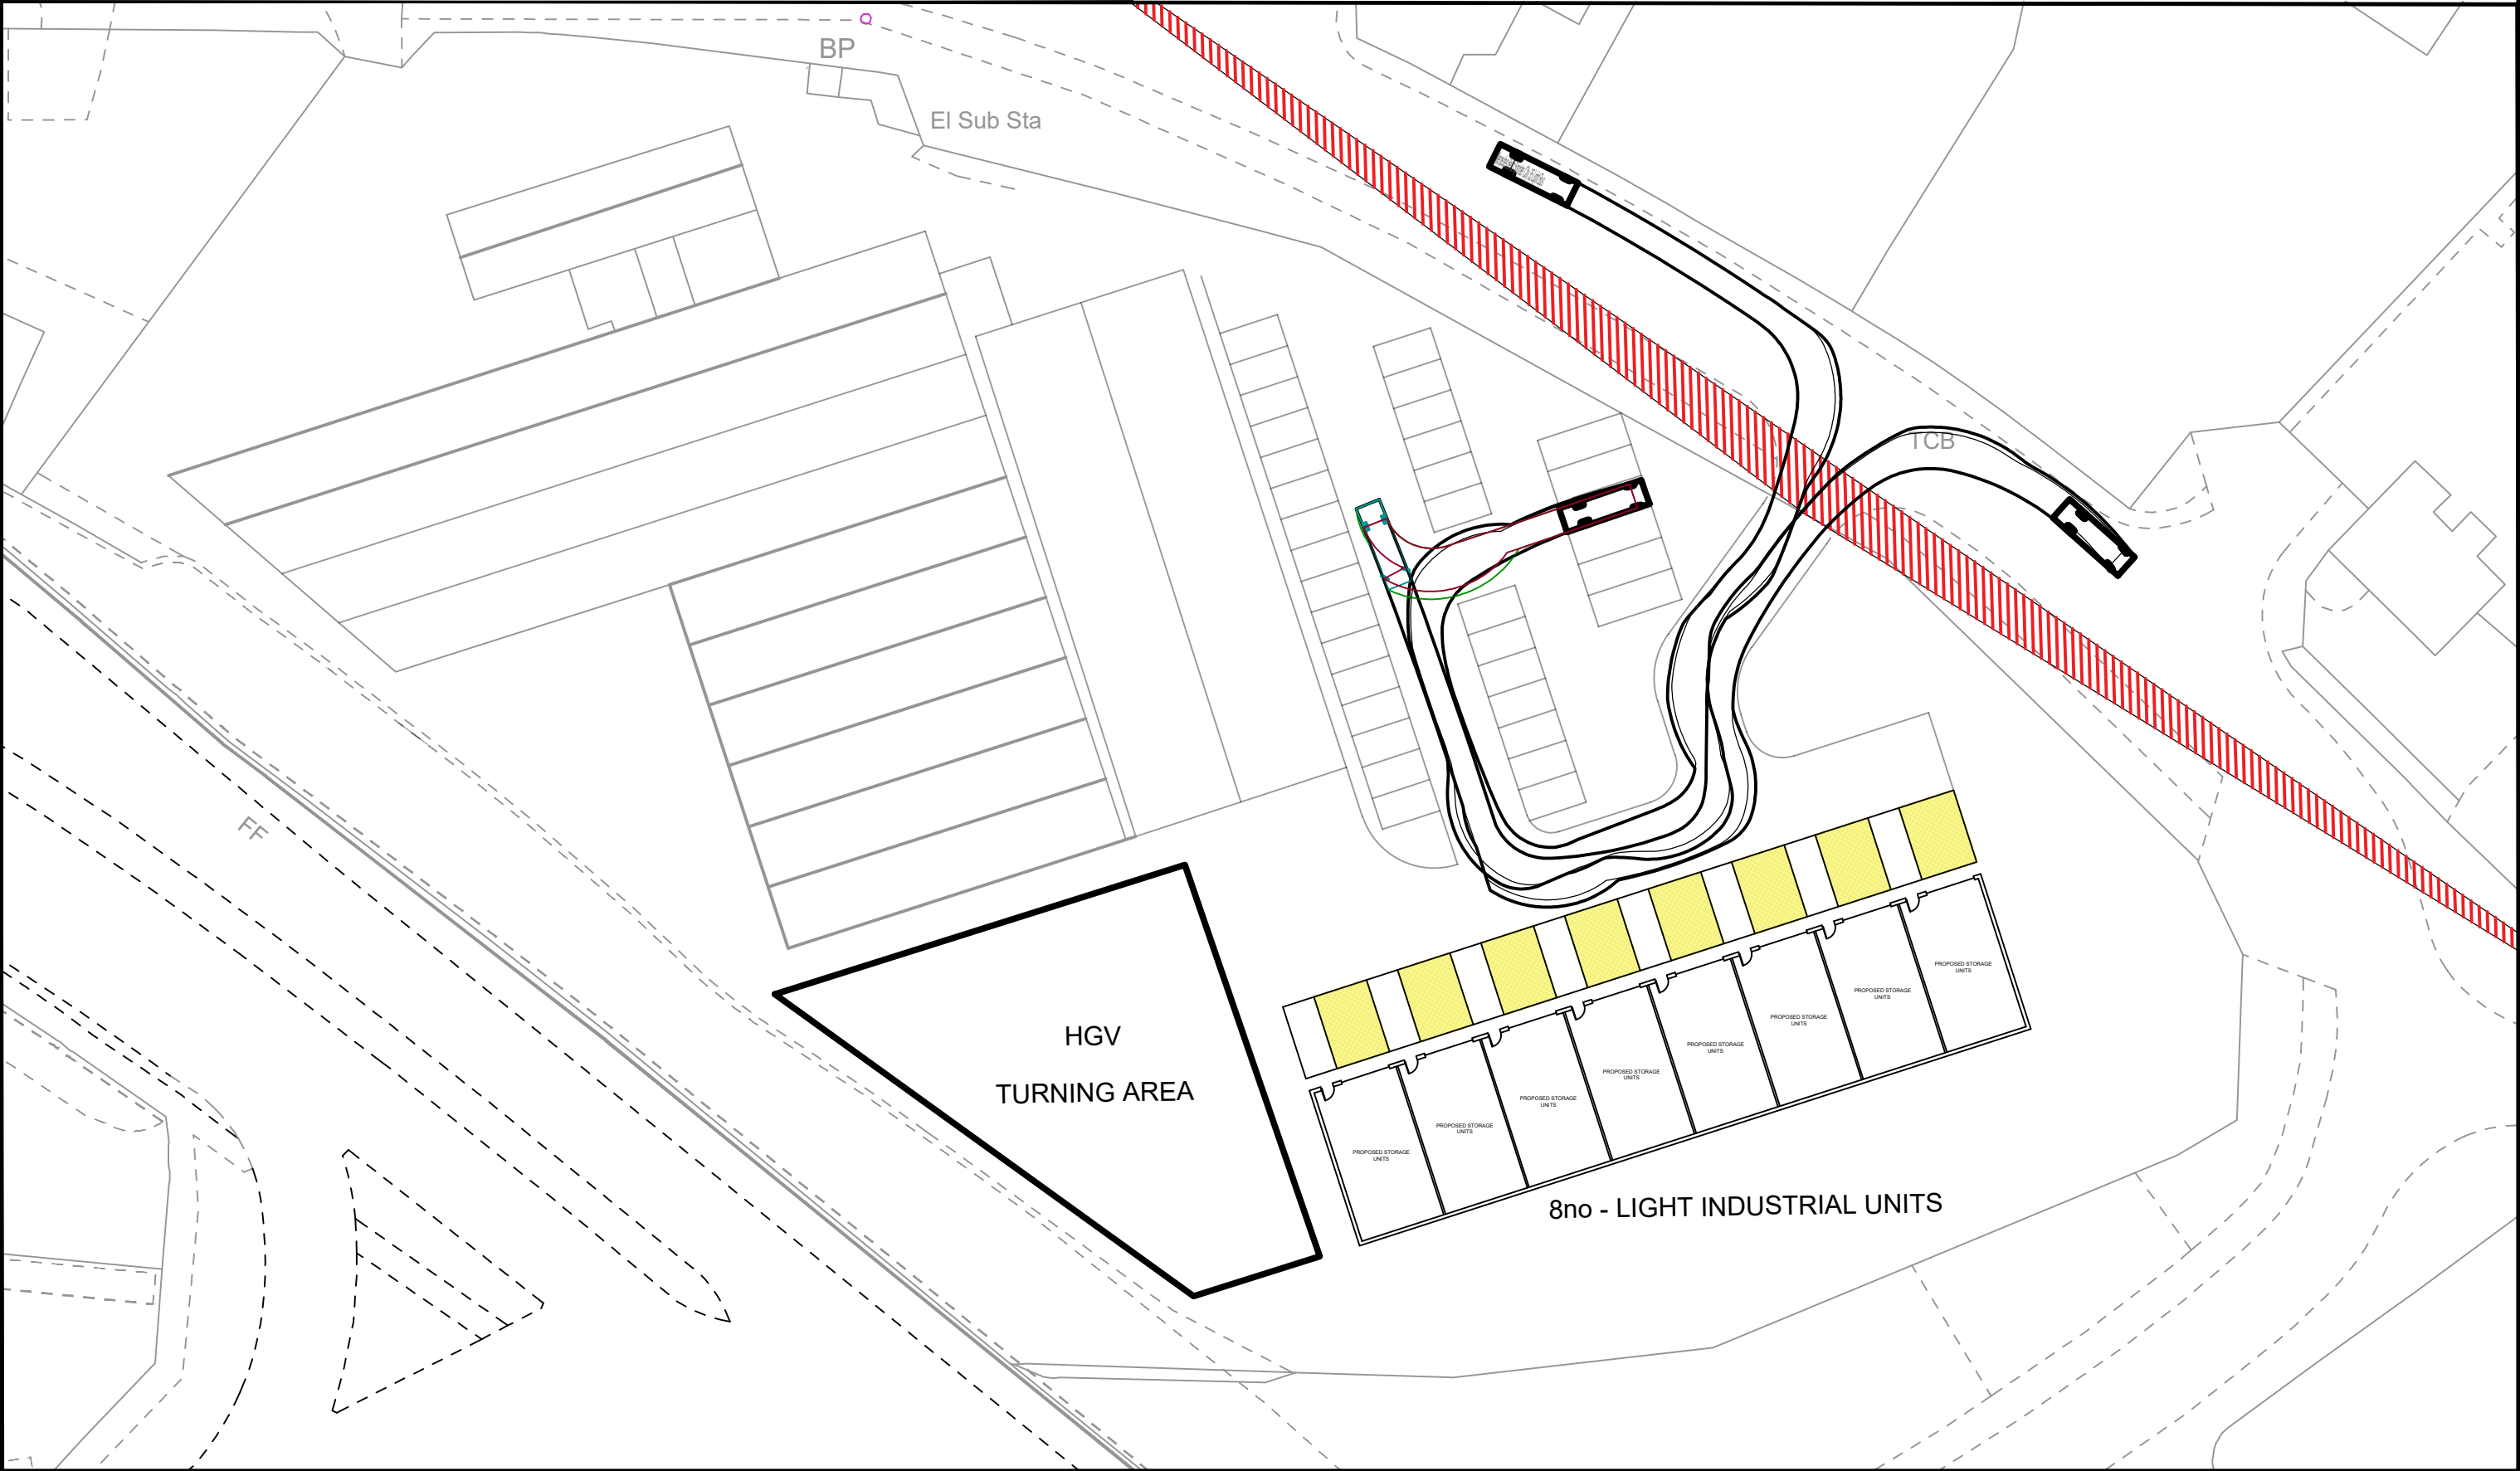

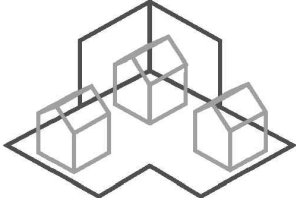

M&M Design Consultancy

No.	REVISION	By	Date

No.	REVISION	By	Date

NOTES

1. Do not scale from this drawing take figured dimensions only.
2. Dimensions are in millimeters unless otherwise stated.
3. All dimensions to be checked on site.

STAGE

PRELIMINARY

Client:

SA1 BUSINESS PARK LTD

Job Title:

FORMER LLOYDS BRITISH SITE, OFF FABION WAY, SWANSEA

Drawing Title:

VEHICLE TRACKING - SPRINTER TRUCK

Job No:	Drawing No:	Rev:	Drawn By: MM	Date: Sep'21
20/049			Checked By: MM	Date: Sep'21
Scale: 1-500			Approved By: MM	Date: Sep'21

A3

Email: planning@mmdesignconsult.com