



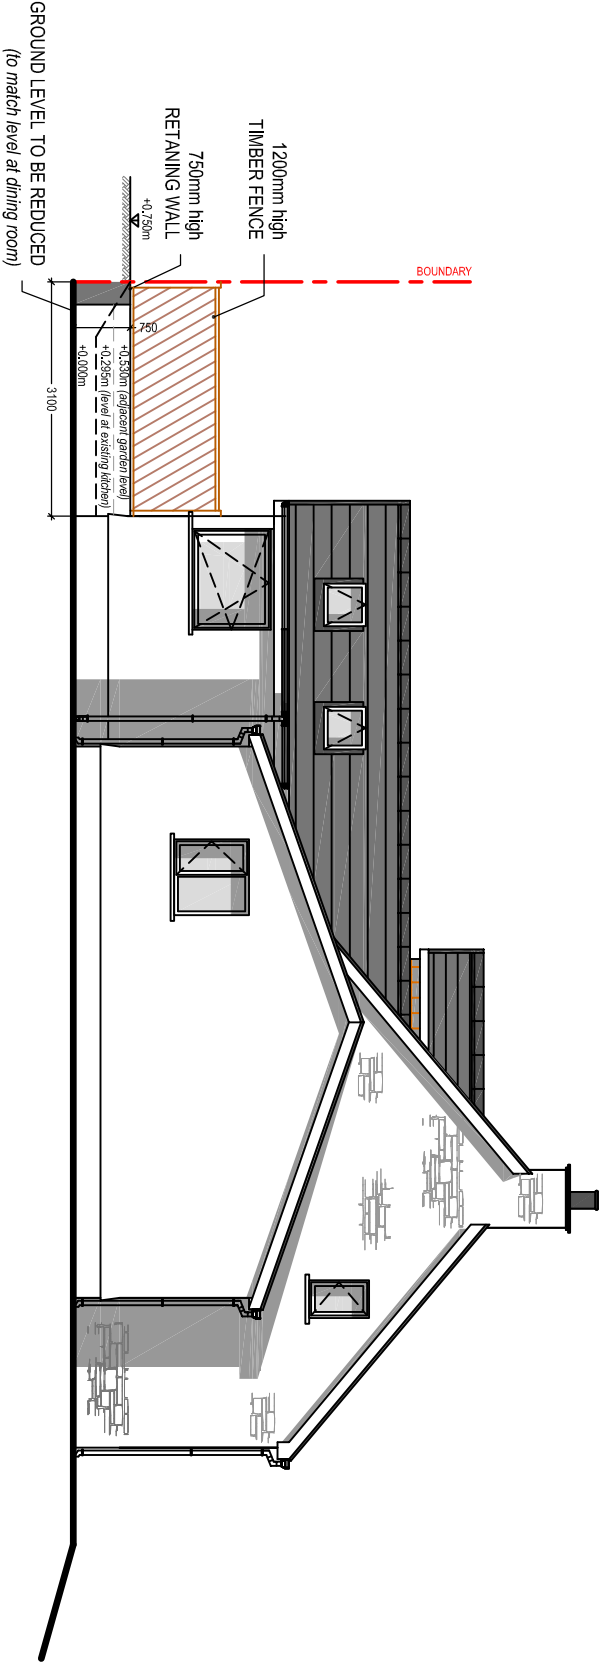

PROPOSED SECTION X-1
Scale 1:100

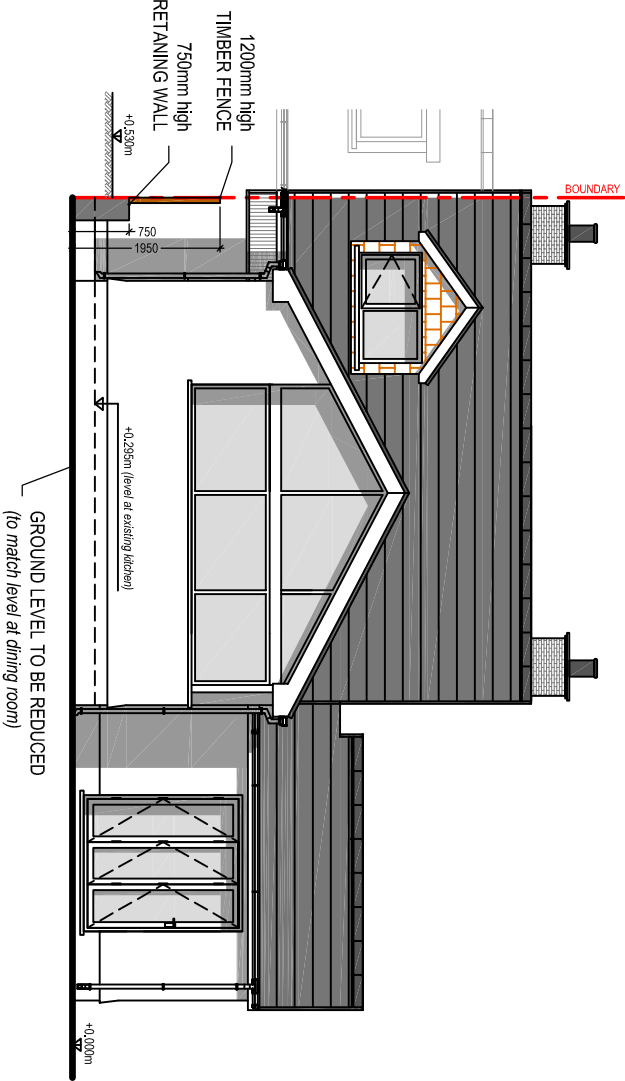

PROPOSED SECTION X-2
Scale 1:100

Client:

Mrs. Amanda Phillips
1 Cwm Clydach Cottages
Bryncoch

Project Title:

PROPOSED SINGLE STOREY
REAR EXTENSION

General Notes:

1. Do not scale from this drawing. Use figure dimensions only.
2. Dimensions are in millimetres unless otherwise stated.

Drawing Issue:

PLANNING

Drawing Title:

PROPOSED SITE SECTIONS

Drawing No: 005

Revision:

Date: 14-09-2021

Revised:

Scale(s): 1:100

Paper Size: A3



Cwm Planning & Design Ltd.
(architectural and Draughting Services)