


Superseded

THIS IS A C.A.D. PRODUCED DRAWING AND SHOULD NOT BE AMENDED BY HAND.

NOTES

1 All dimensions in millimetres unless otherwise stated.

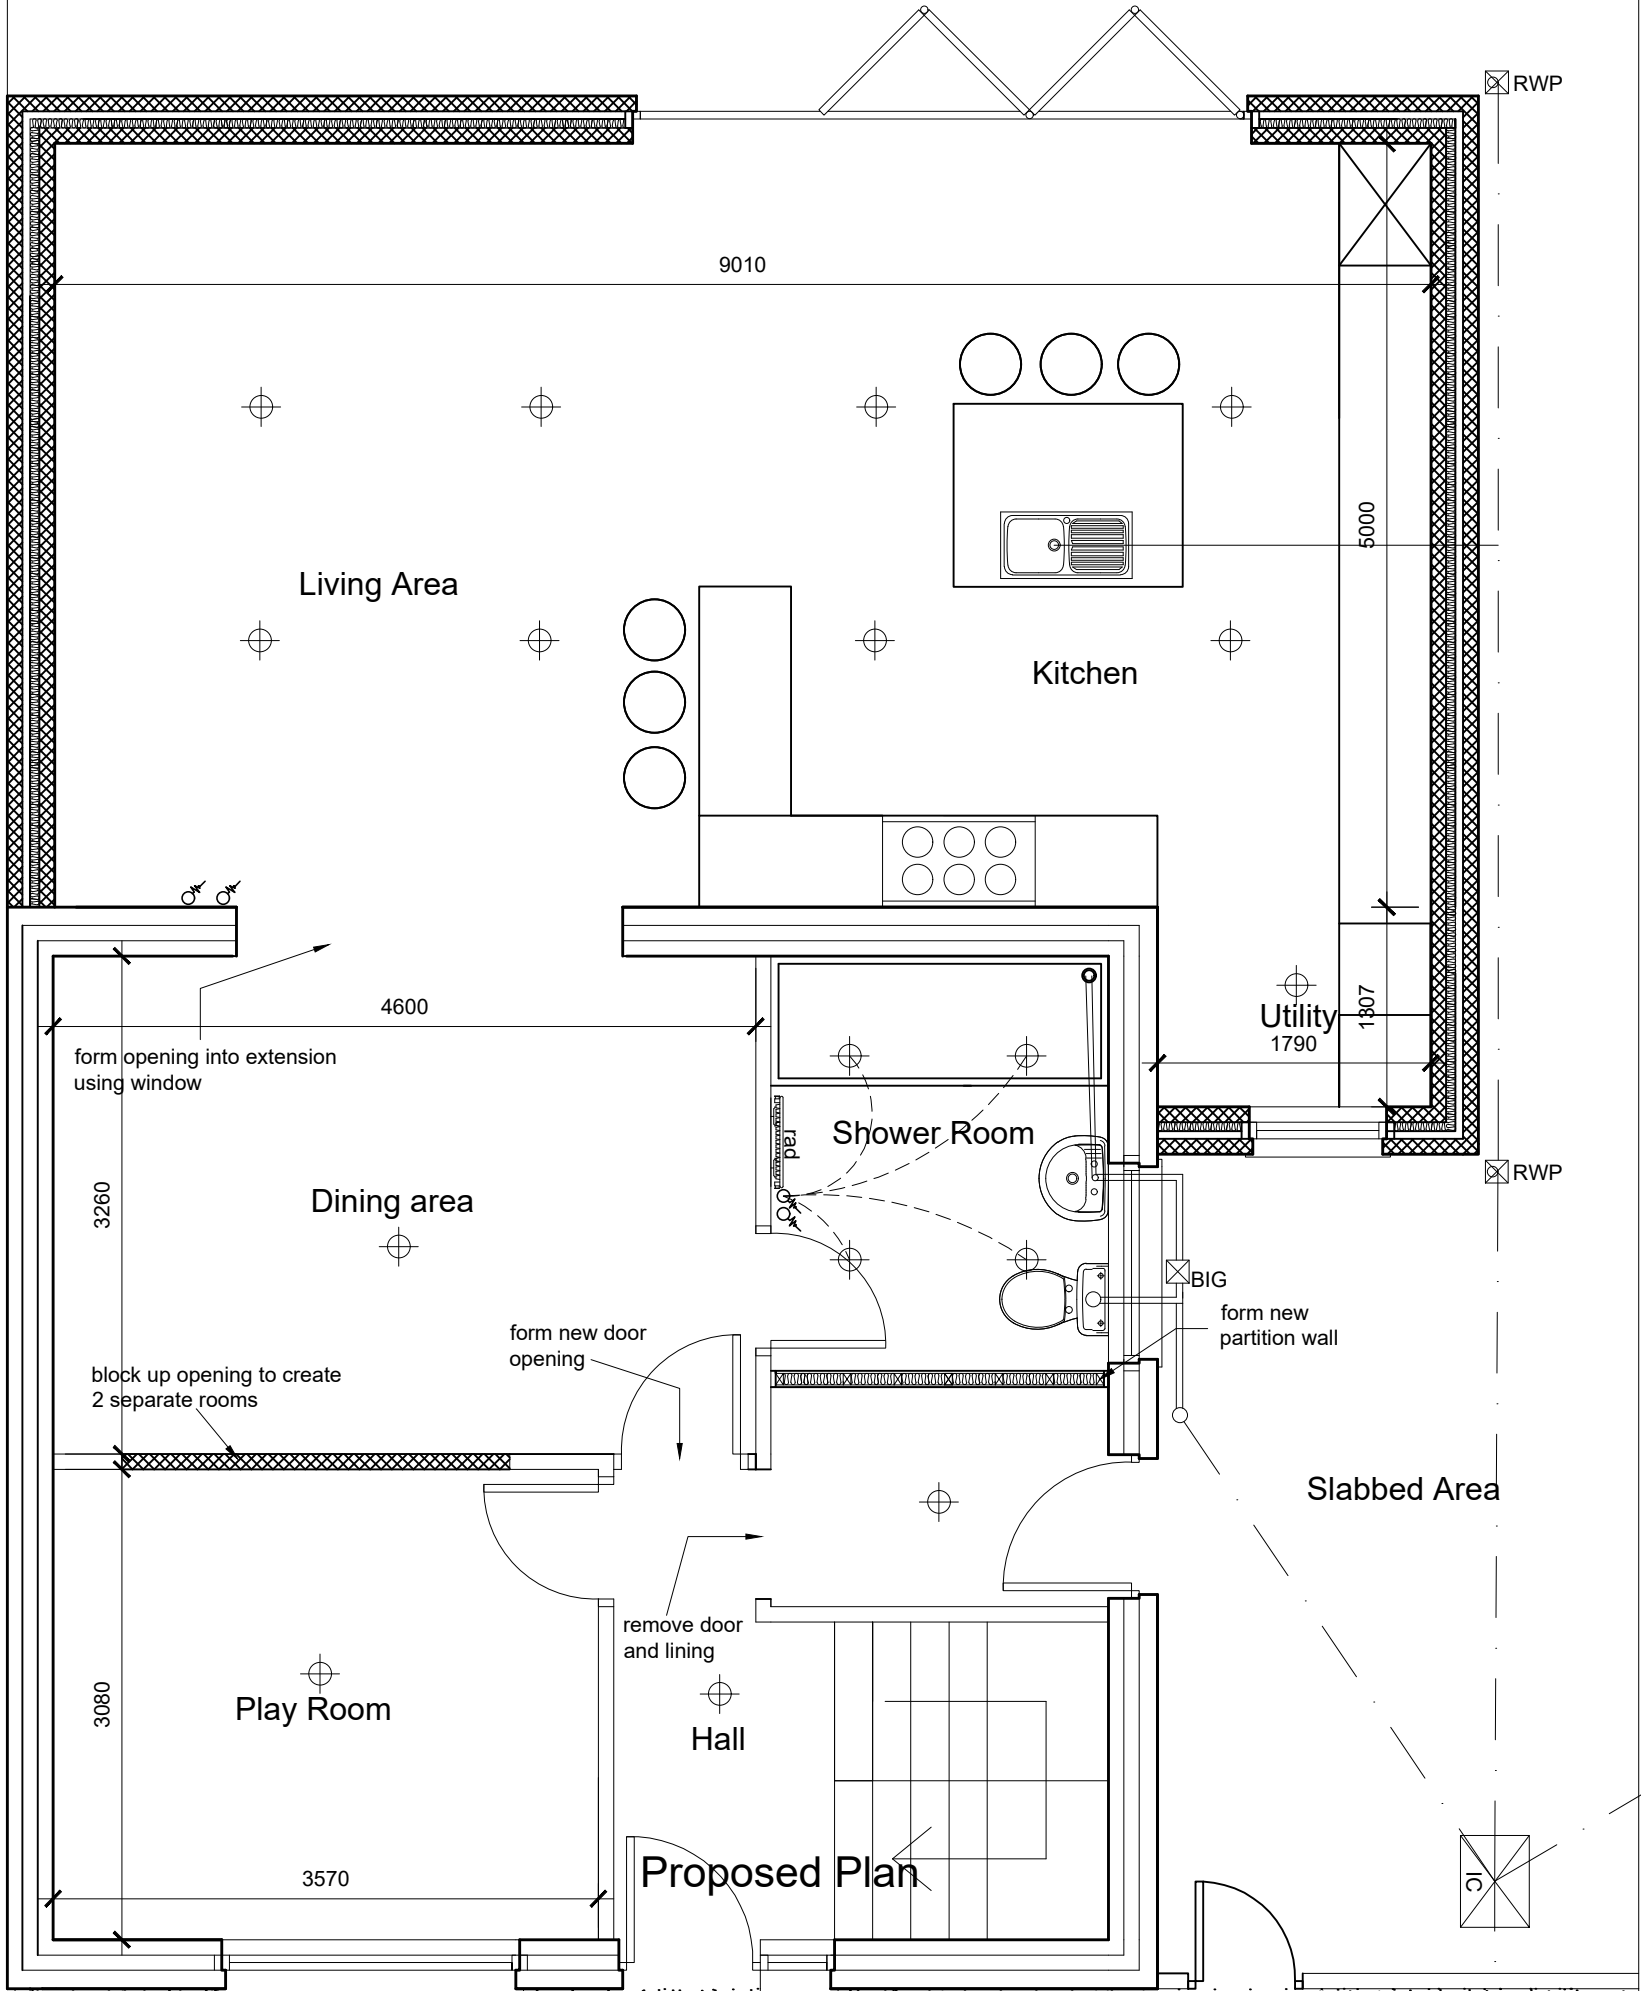

Rev	Details	Dr	Date
-----	---------	----	------



Neath Port Talbot Castell-nedd Port Talbot
County Borough Council Cyngor Bwrdeistref Sirol
GRANTS AGENCY
Social Services, Health and Housing
Housing Renewal and Adaptations Service
Civic Centre
Port Talbot
SA13 1PJ

Project
8 St Asaph Drive
Sandfields
Port Talbot
SA12 7LL
Ground Floor Extension
Proposed Plan

Drawn	DB	Checked		Approved	
Date	10.9.21	Date		Date	
Scales	1:50				
Drawing No.	GD&JD-02				