



CONTEXTUAL SECTION A
1 : 200

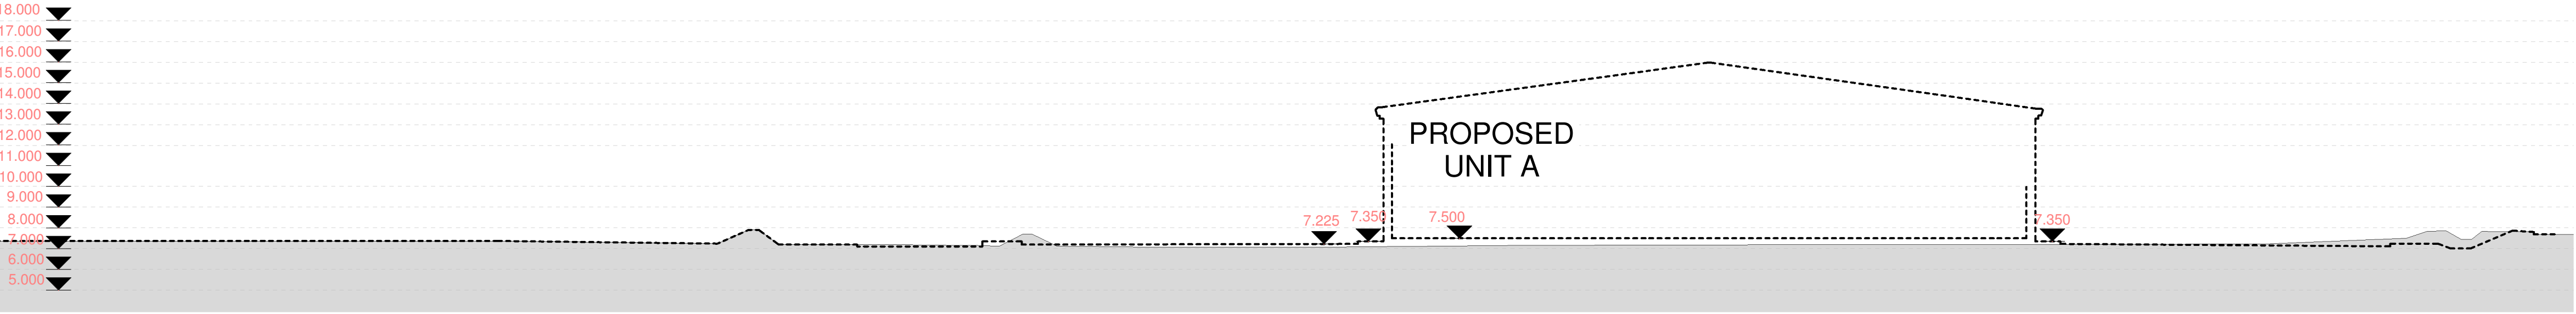


CONTEXTUAL SECTION B
1 : 200

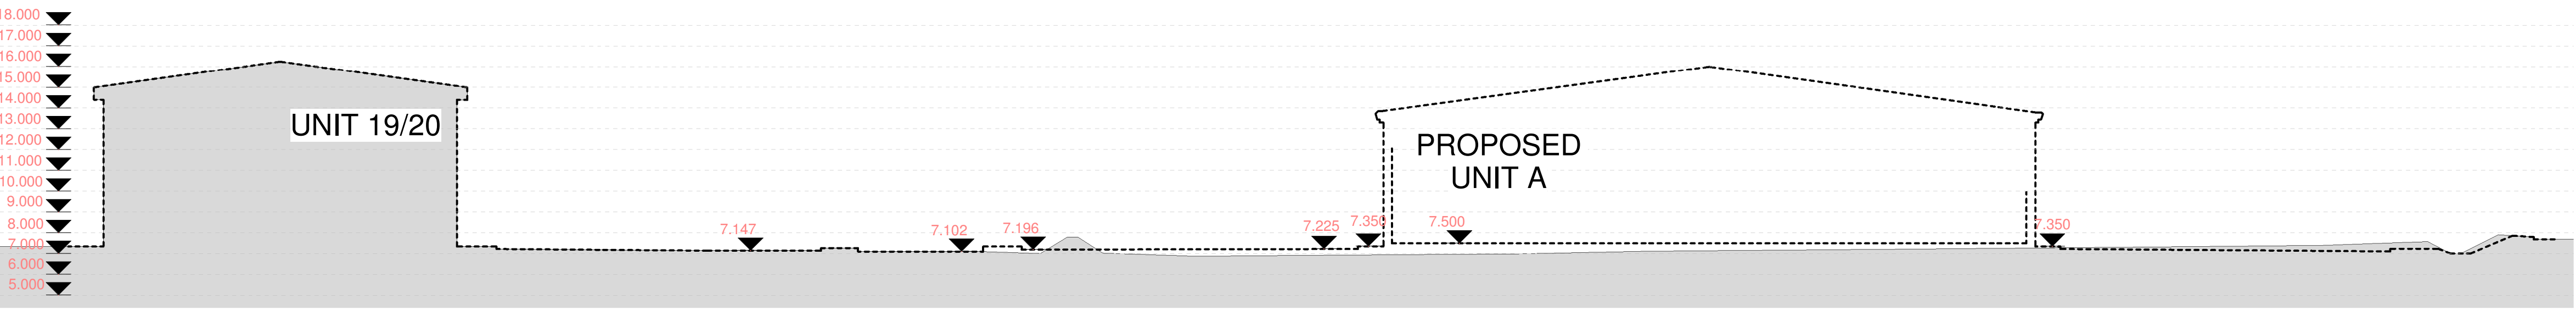

CONTEXTUAL SECTION C
1 : 200



CONTEXTUAL SECTION D
1 : 200

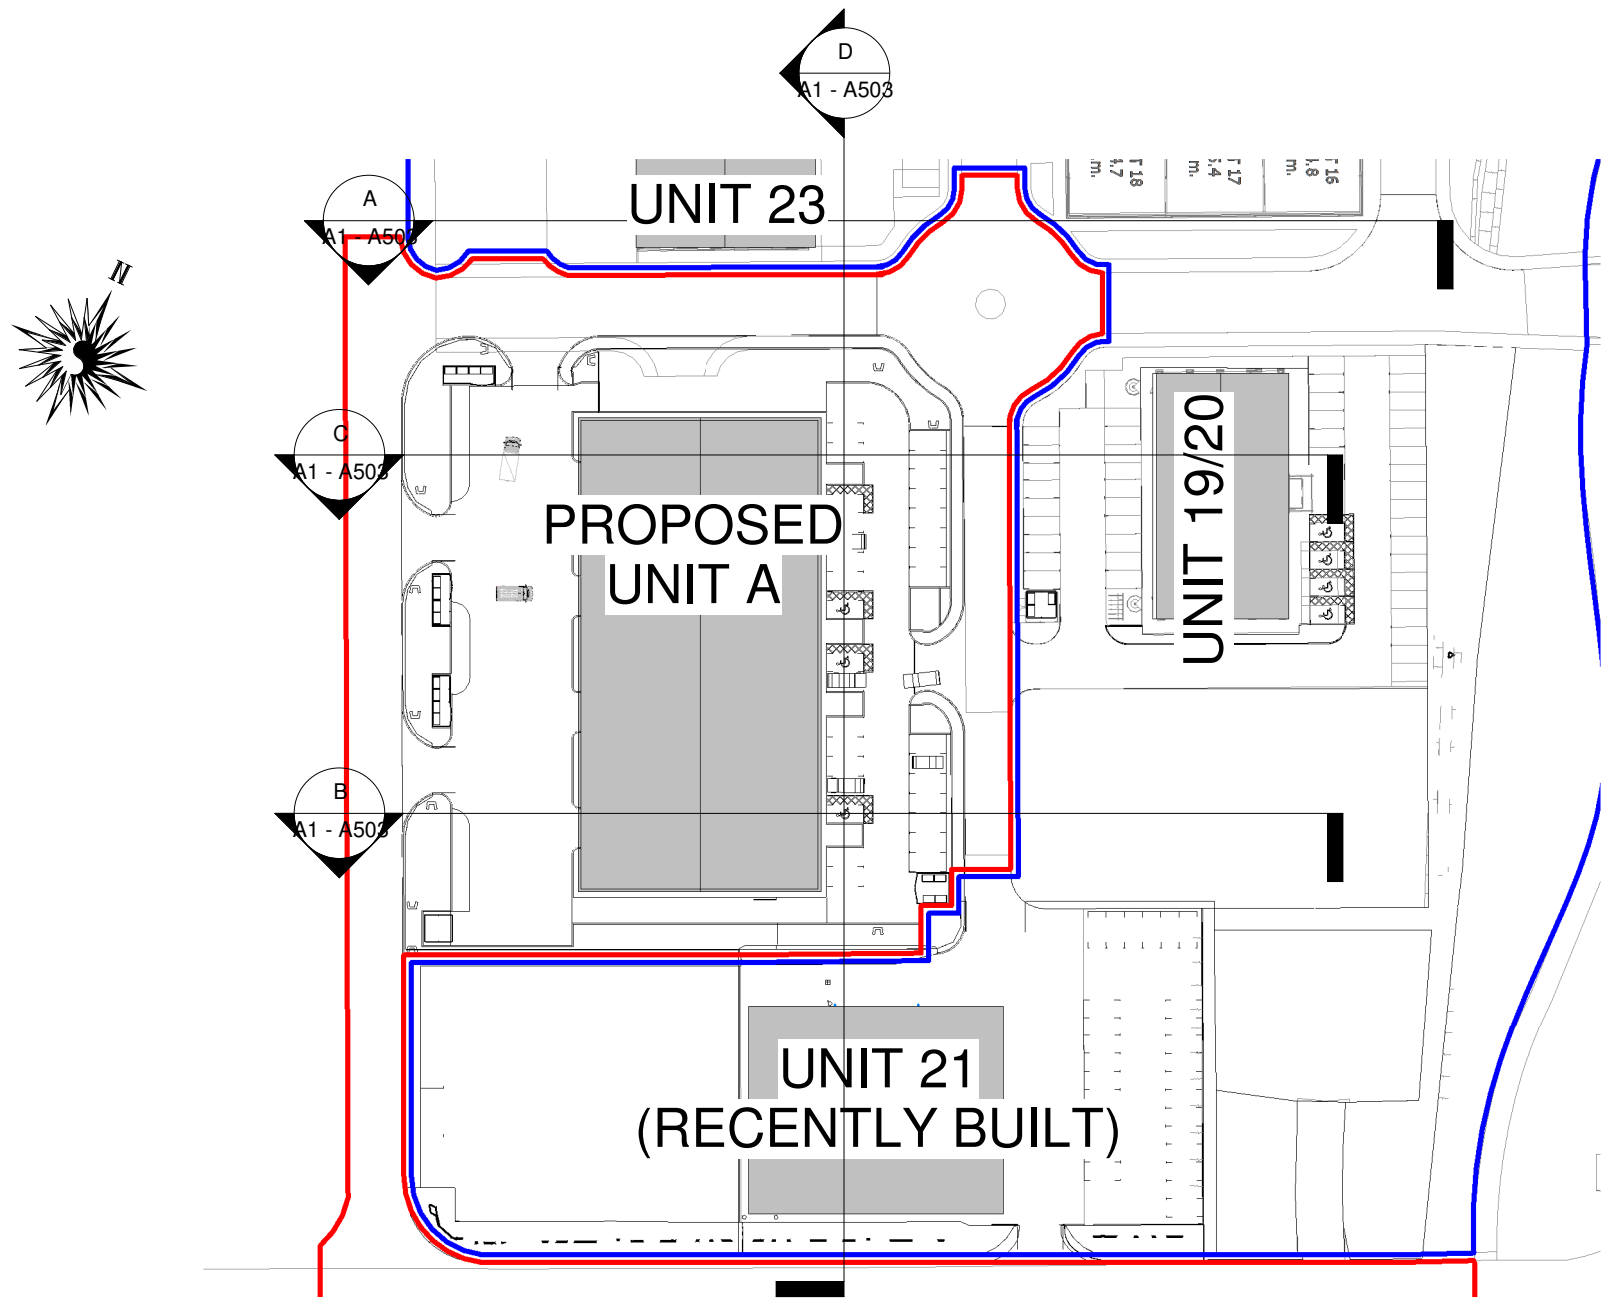

SECTION LOCATION
1 : 1000

----- PROPOSED SECTION LINE
EXISTING SECTION

Rev	Description	Date
A	Vision plays altered, fence lines altered, car parking widths increased, car park layout amended, refuse areas amended, boundary line amended	April 21
B	Additional sections added	20-5-21

STATUS	PURPOSE OF ISSUE

i.m.Design Studio
Chartered Institute of Architectural Technologists
Registered Practice
27 Park Avenue,
Skewen, SA106RU

PROJECT
Mardon Park
Baglan Energy Park,
South Wales

TITLE
CONTEXTUAL SECTION

CLIENT
GBV Properties Ltd

DRAWN BY JIM	CHECKED BY JR	DATE 02/26/21
SCALE (@ A1) As indicated	PROJECT NUMBER Project Number	
DRAWING NUMBER A1 - A503	REV B	