



PROPOSED GROUND FLOOR

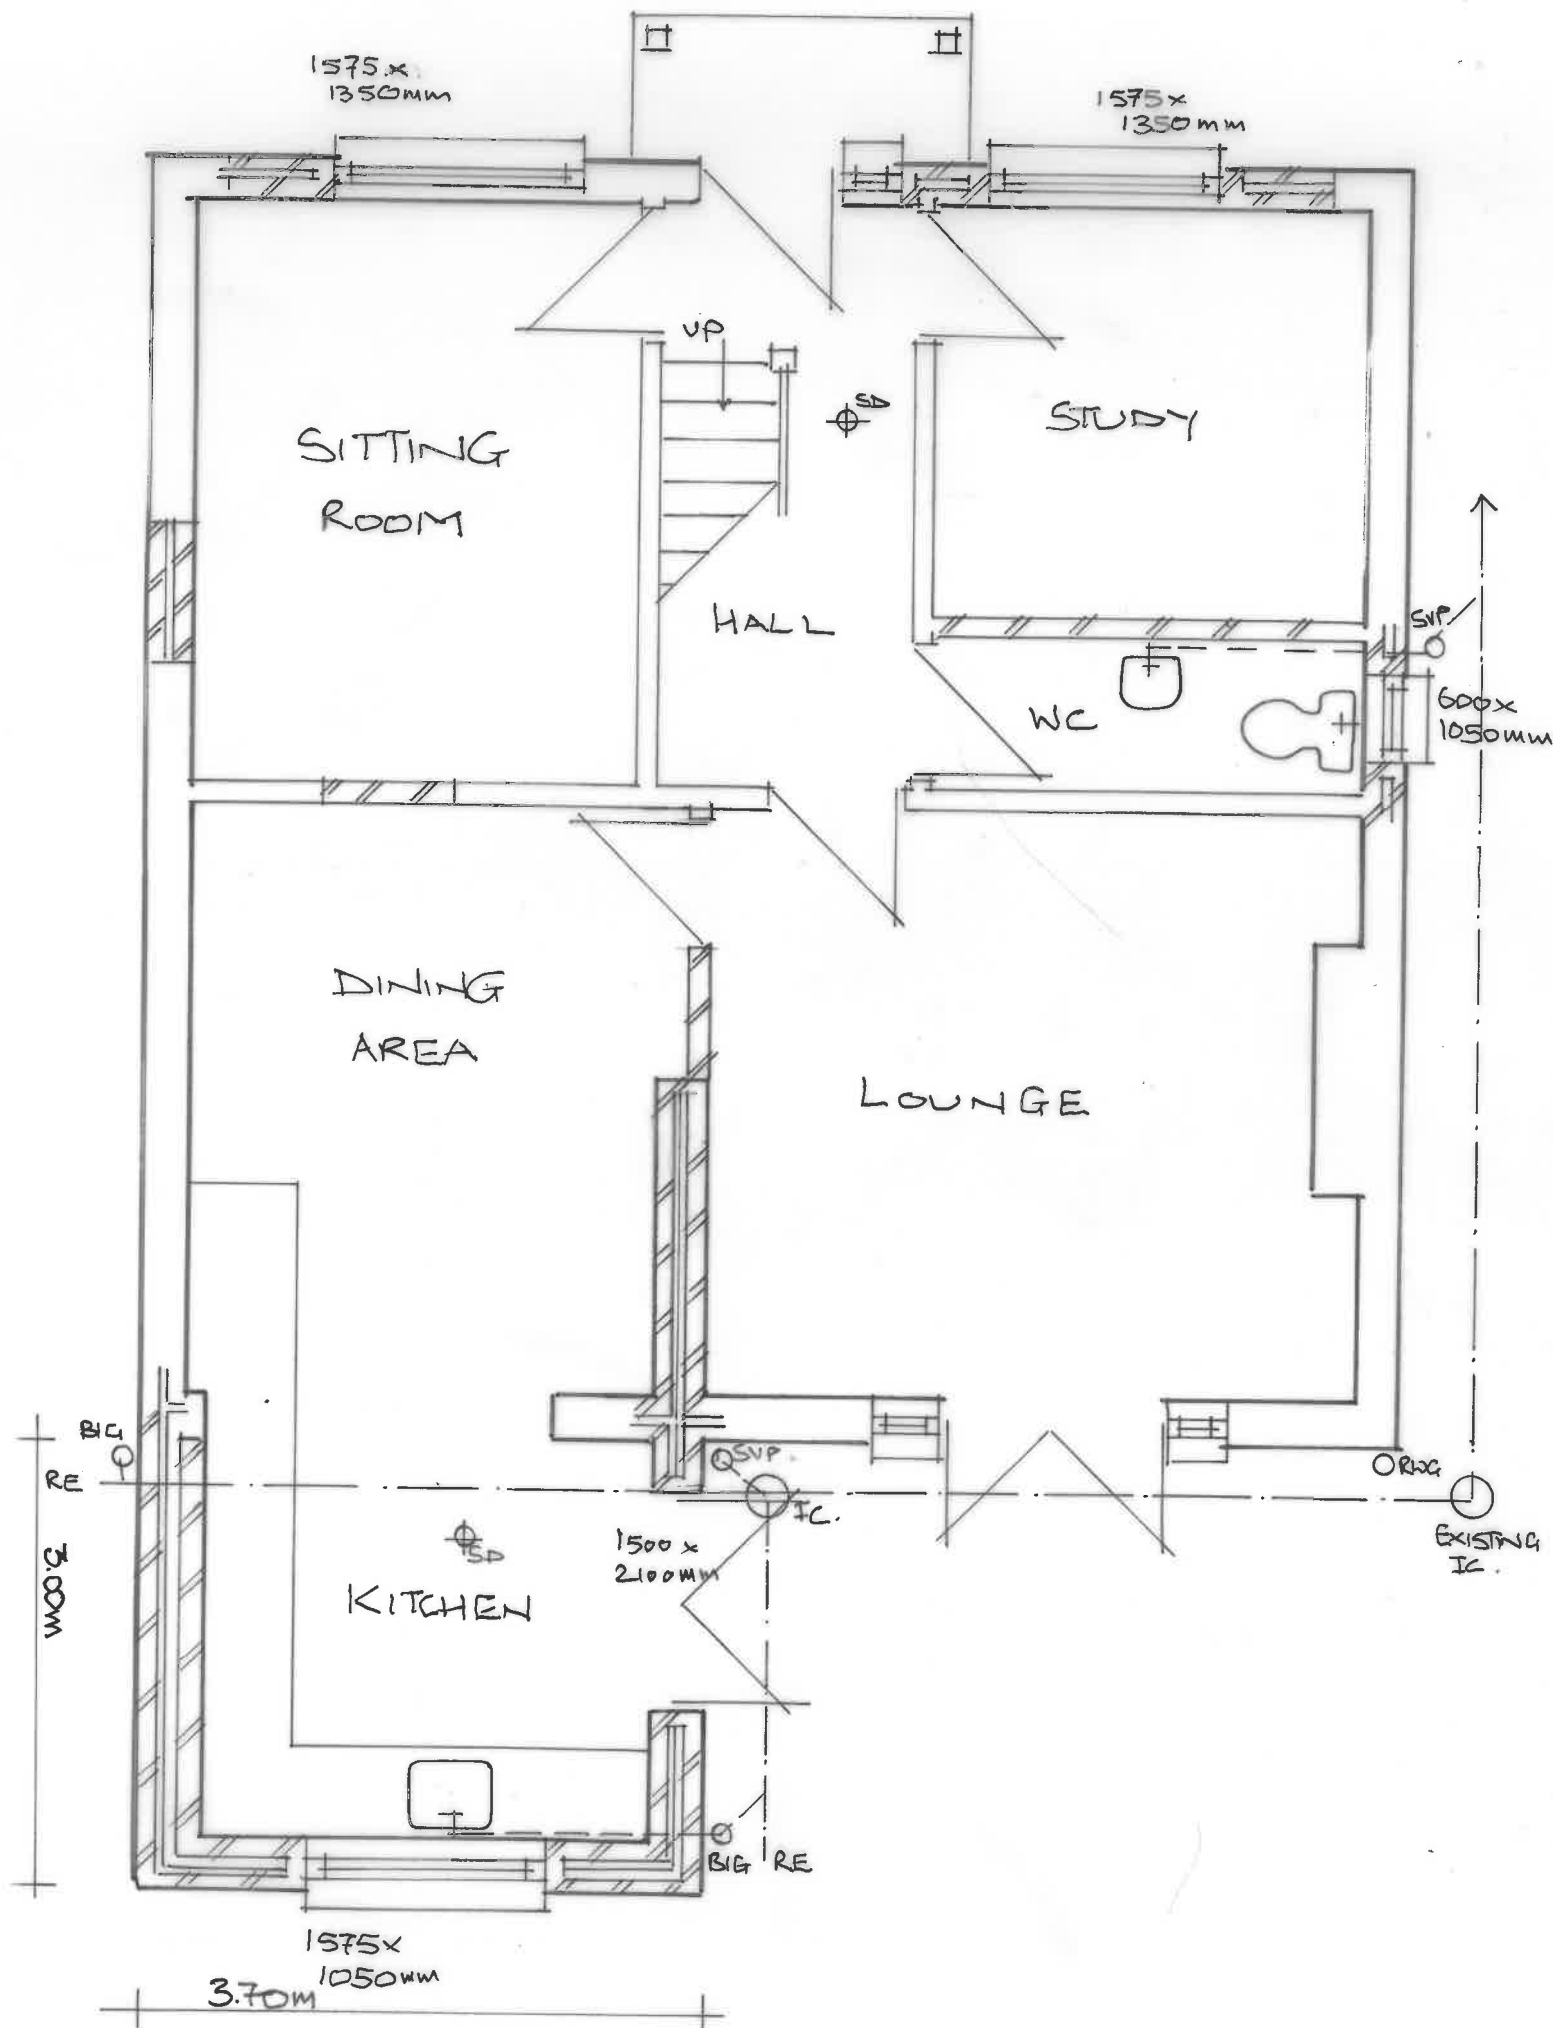

PROPOSED FIRST FLOOR

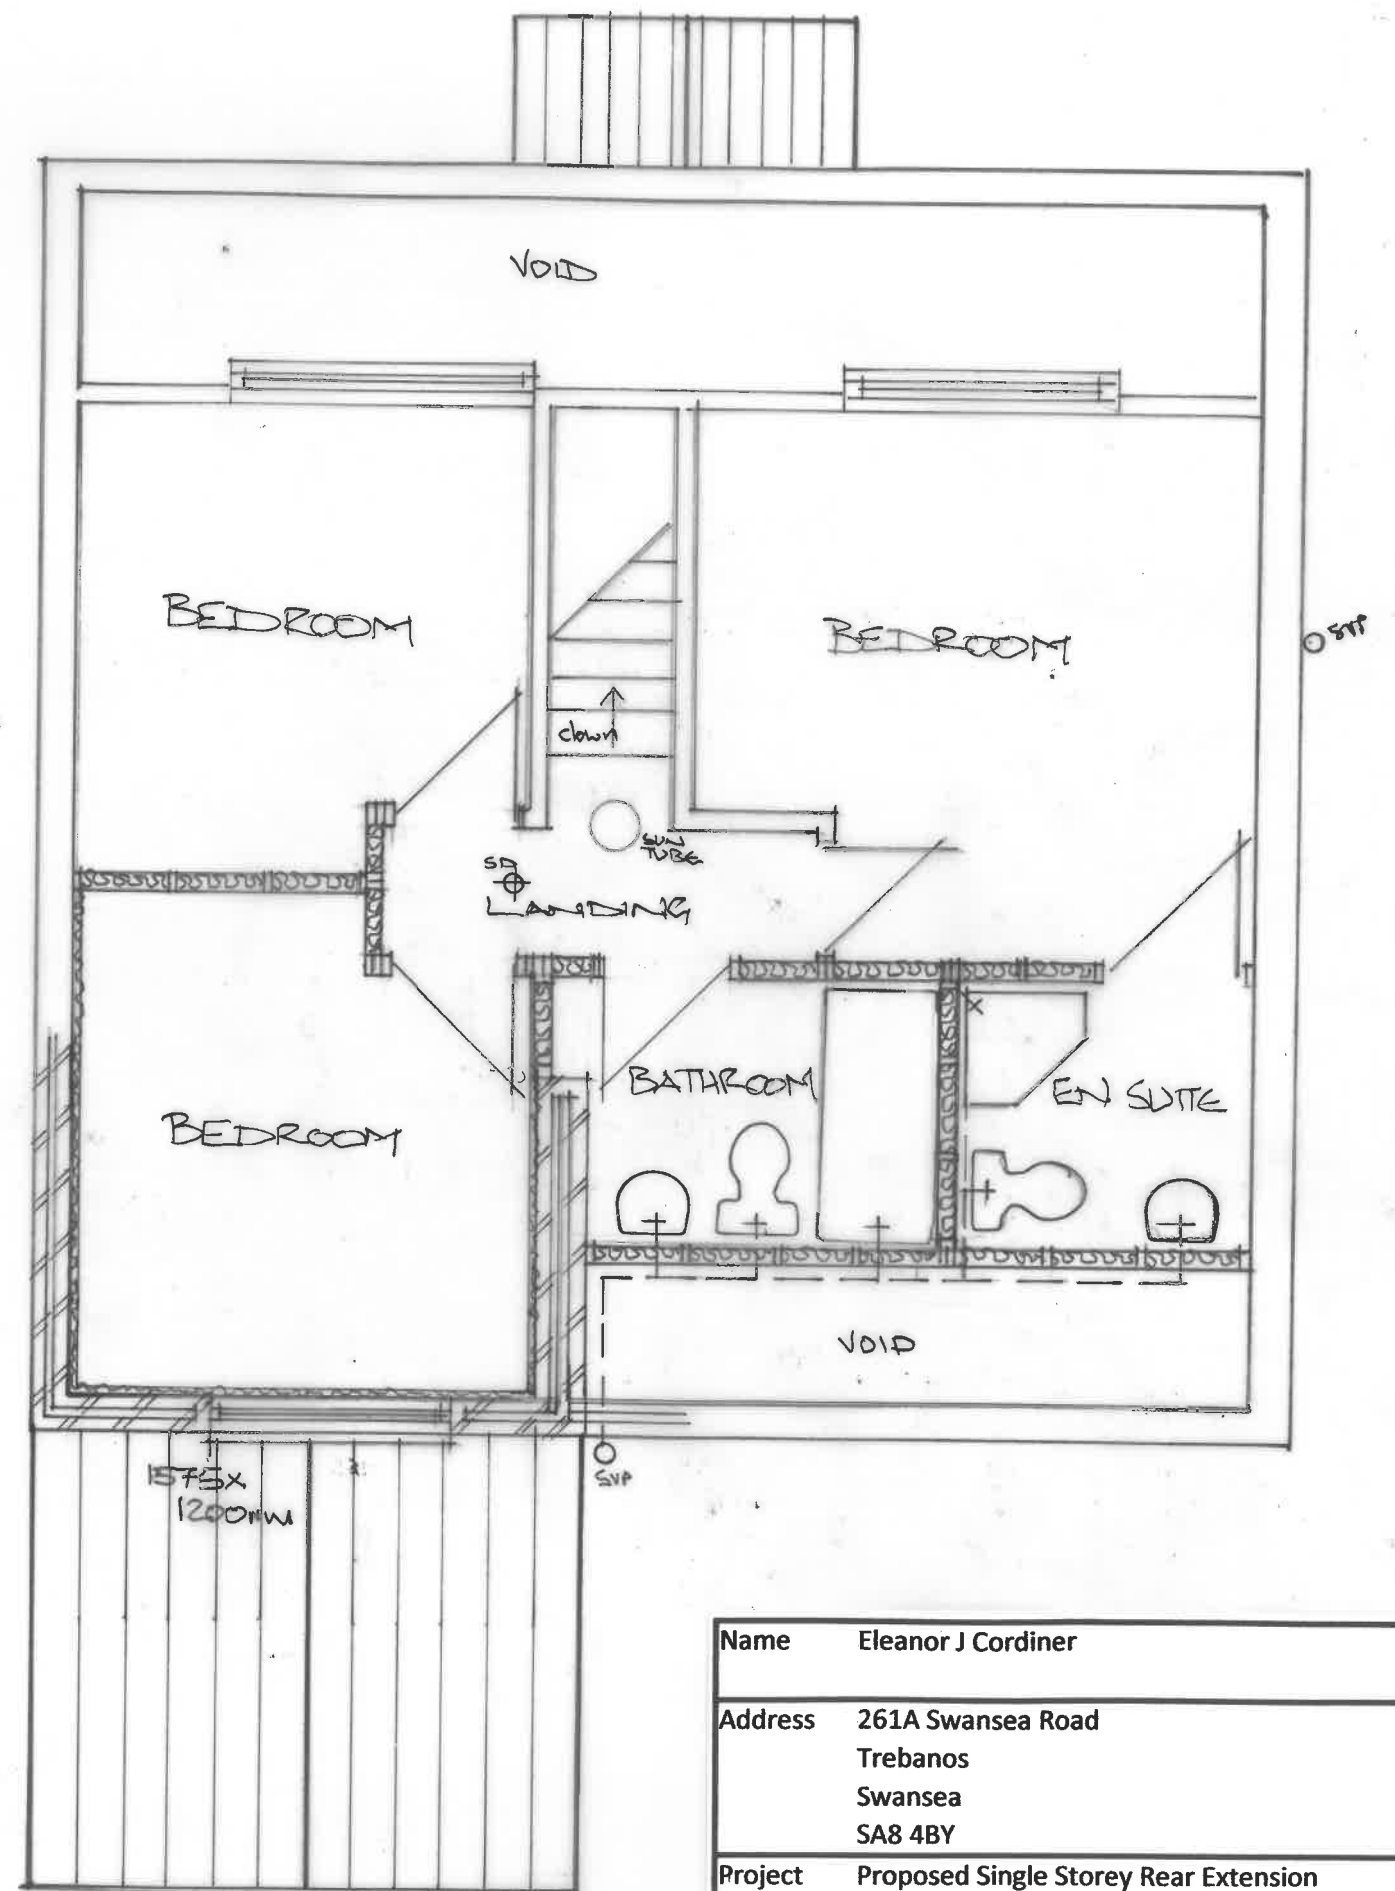

Name	Eleanor J Cordiner		
Address	261A Swansea Road Trebanos Swansea SA8 4BY		
Project	Proposed Single Storey Rear Extension and Associated Works		
Scale	1:50	Drawing No.	EJC/ 21/ 02A