



Superseded

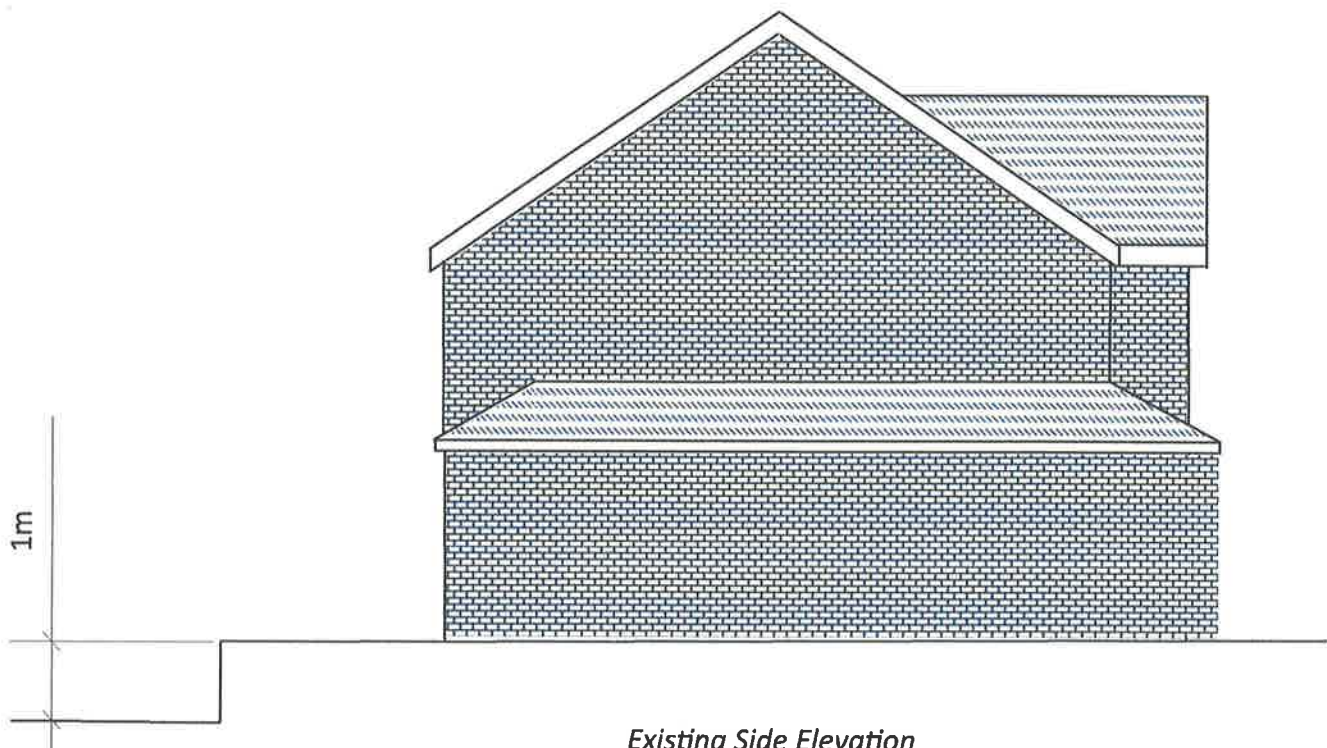

Existing Side Elevation

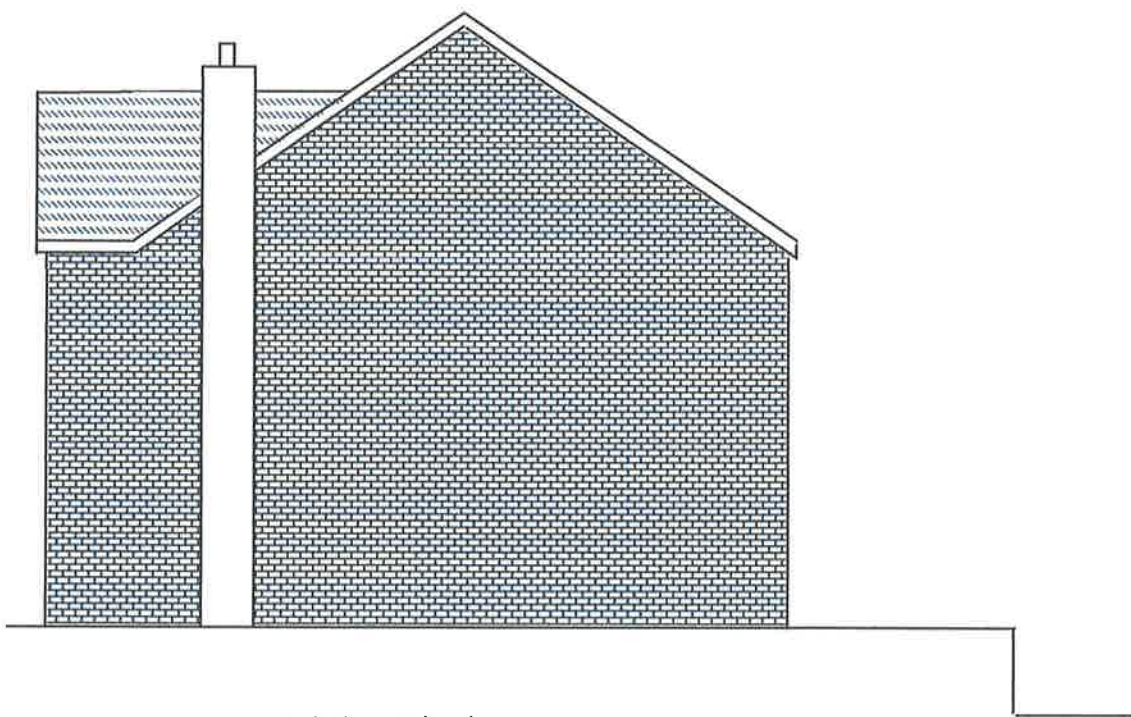

Existing Side Elevation

Rear single storey extension
At 12 Llwyn Arian, Margam
SA13 2UP

Scale 1 : 100

Drawing No. 21/06/04