


Superseded

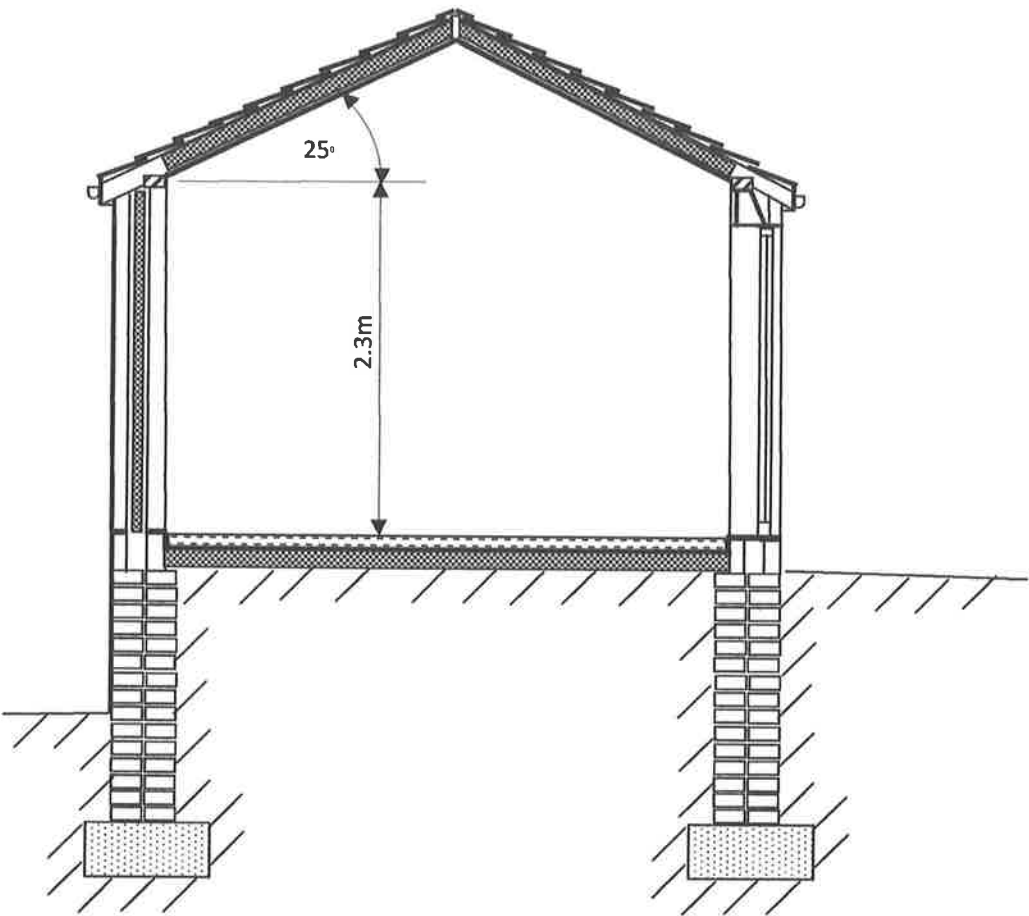

Section B—B

Rear single storey extension
At 12 Llwyn Arian, Margam
SA13 2UP

Scale 1 : 50

Drawing No. 21/06/08