
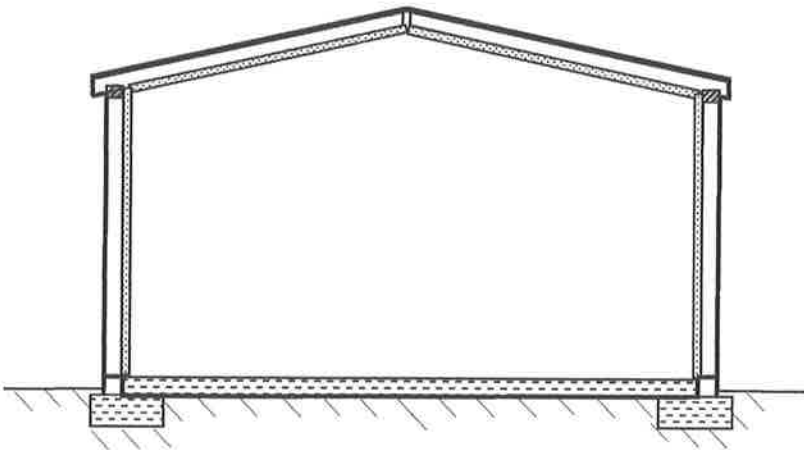


Superseded

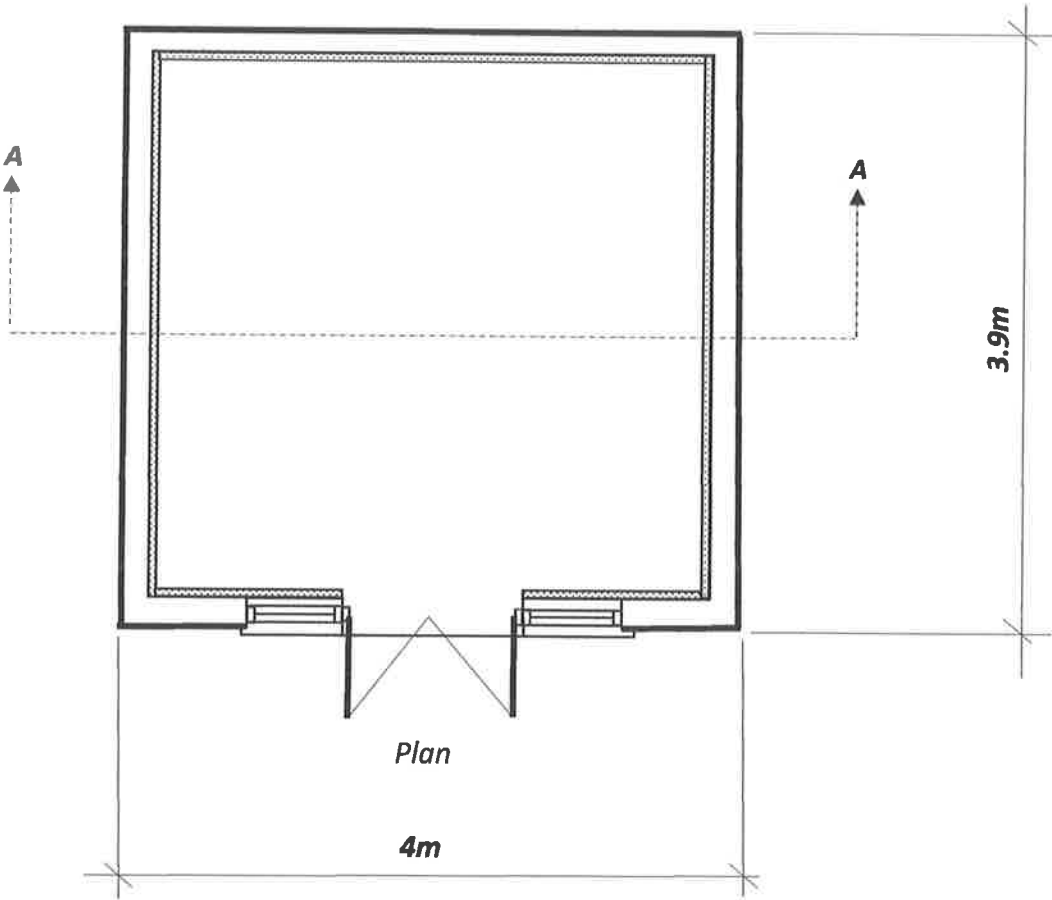

Section A - A

Proposed Summerhouse— Plan / Section

At 12 Llwyn Arian, Margam

SA13 2UP

Scale 1 : 50

Drawing No. 21/06/10