


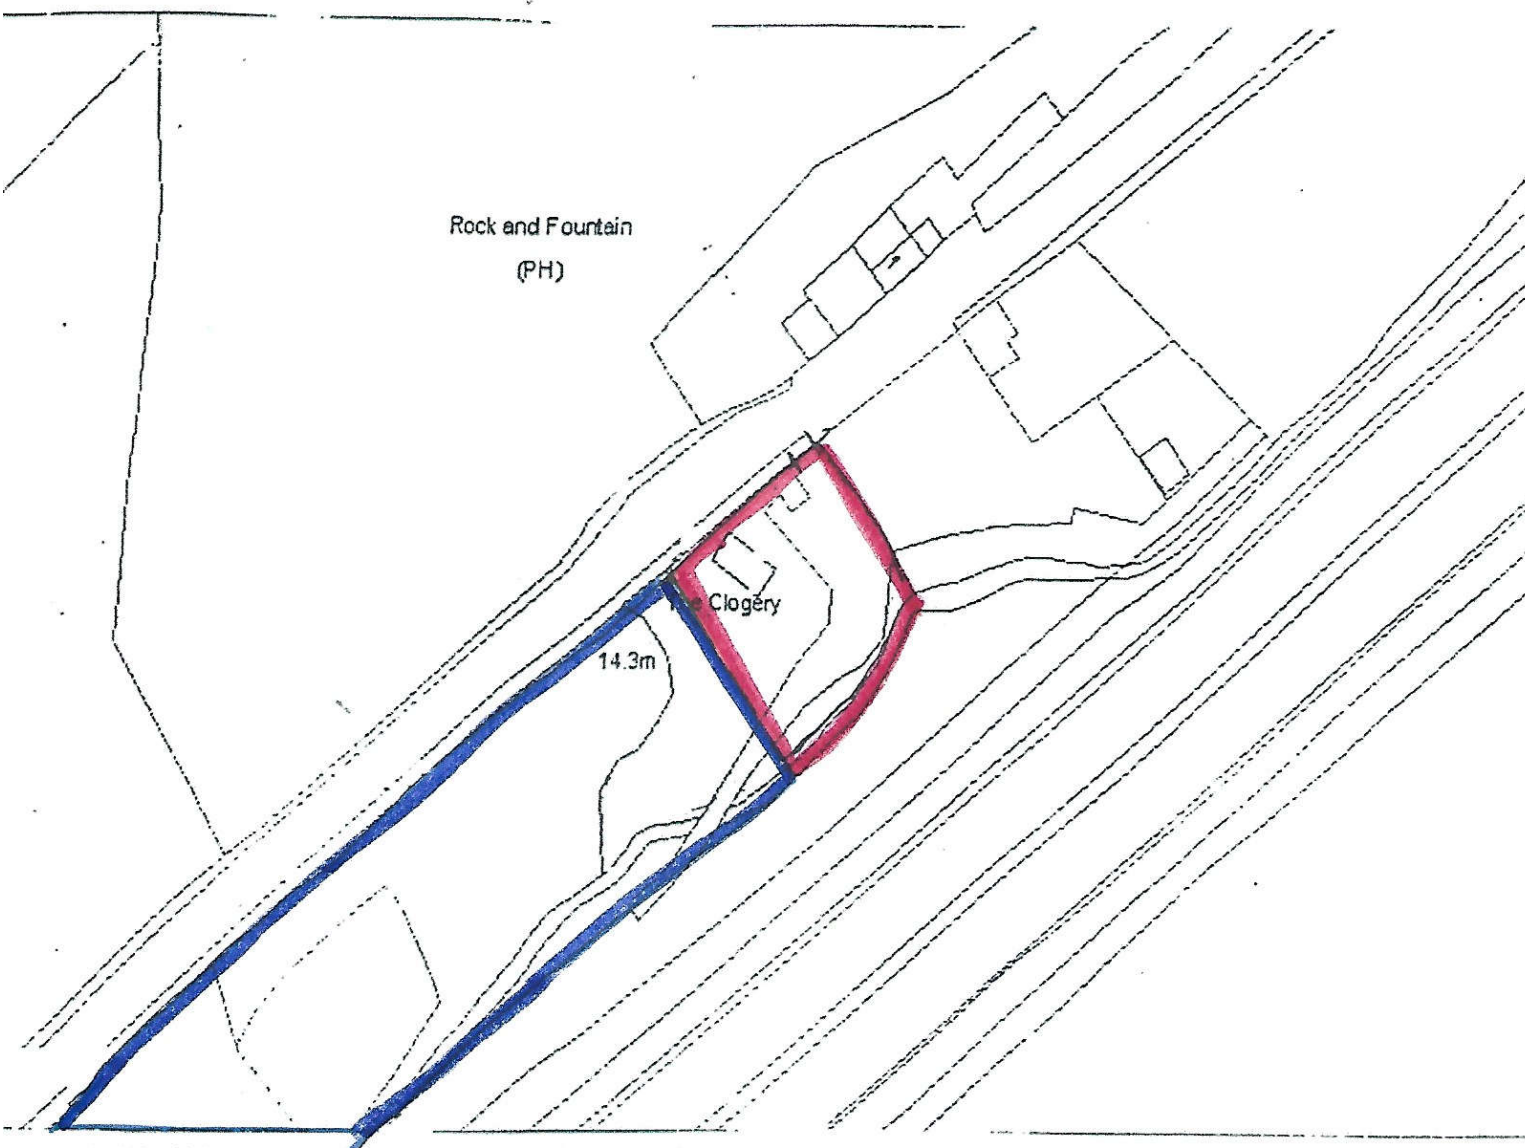

LOCATION PLAN
THE CLOGERY
Ynysgollen, Aberdulais,
Neath, SA10 8HN.
Scale 1:1250

