
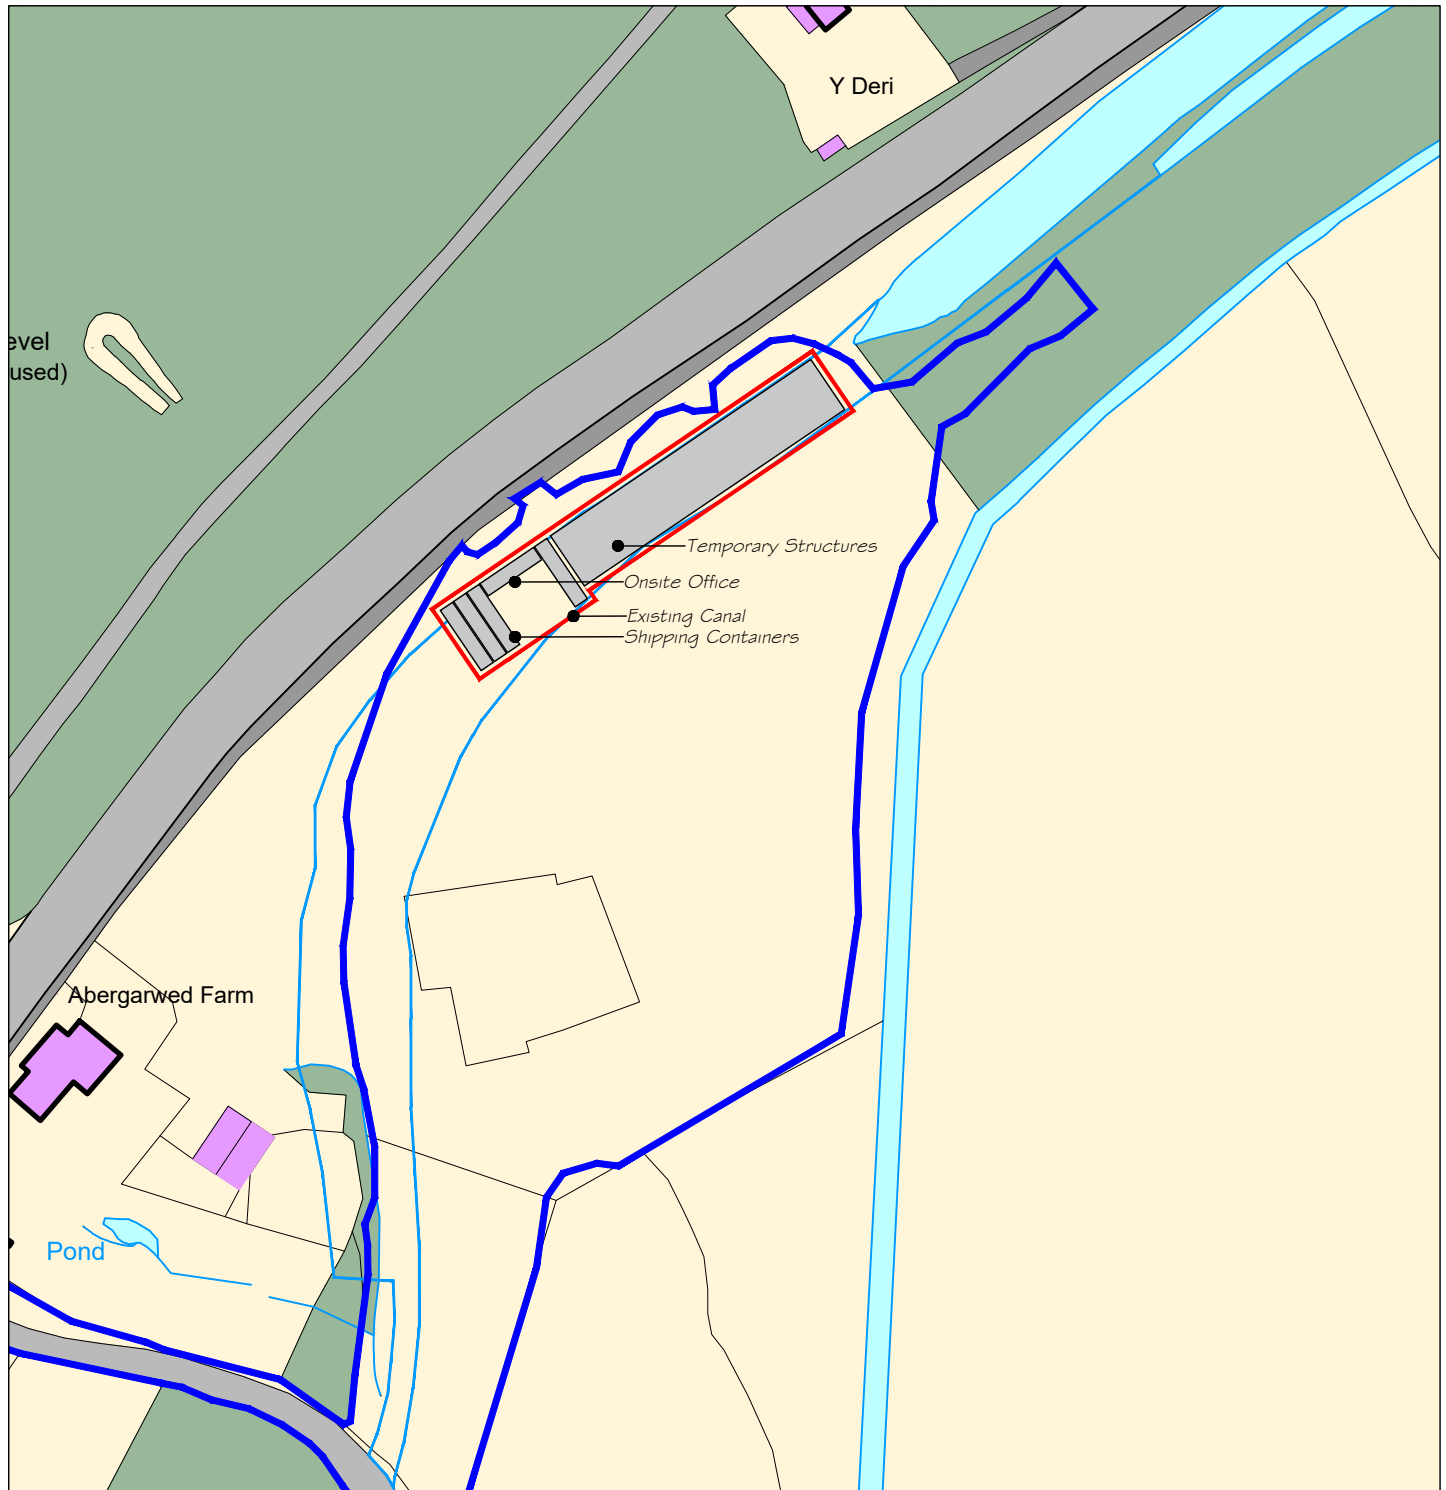


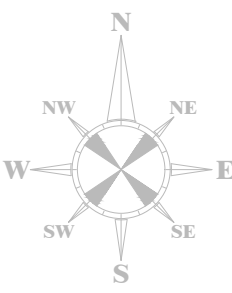

Notes		REVISIONS		Client: Absolute Scaffolding	
Rev	Comment	By	Date	Project Title: Industrial Units	
				Project Address 1: Land to South of Neath Road B4242	A4
				Project Address 2: SA11 4DL	Checked by DLD
				Drawing Title: Temporary Structure Location Plan	Approved by DLD
				Date: 09.09.2021	Scale: 1:1250
				Drawn By: SJC	Ref: NC074
				Drawing No: 009	Rev C
Ordnance Survey, (c) Crown Copyright 2019. All rights reserved. Licence number 100022432 		A Temporary Structure Position Amended SJC 10.09.2021 B Shipping Containers Added SJC 13.09.2021 C Shipping Containers Added SJC 14.09.2021		THIS DRAWING IS THE COPYRIGHT OF DARKIN ARCHITECTS AND MAY NOT BE COPIED, ALTERED OR REPRODUCED IN ANY FORM OR PASSED TO A THIRD PARTY WITHOUT THEIR CONSENT. DIMENSIONS MUST BE CHECKED AND VERIFIED ON SITE AND ANY DISCREPANCIES SHOULD BE REPORTED TO THE ARCHITECT. THIS DRAWING MUST NOT BE SCALED AND SHOULD BE READ IN CONJUNCTION WITH ALL OTHER CONSULTANT'S DRAWINGS. IF IN DOUBT ASK FOR CONFIRMATION.	
		143 Clifton Street, Cardiff, CF24 1LZ 16 Queen Victoria Road, Llanelli, SA15 2TL 02922 744 005 01554 778 730 info@darkinarchitects.com © Copyright Darkin Architects 2021 RIBA  Chartered Practice		darkin architects drawing on experience	