
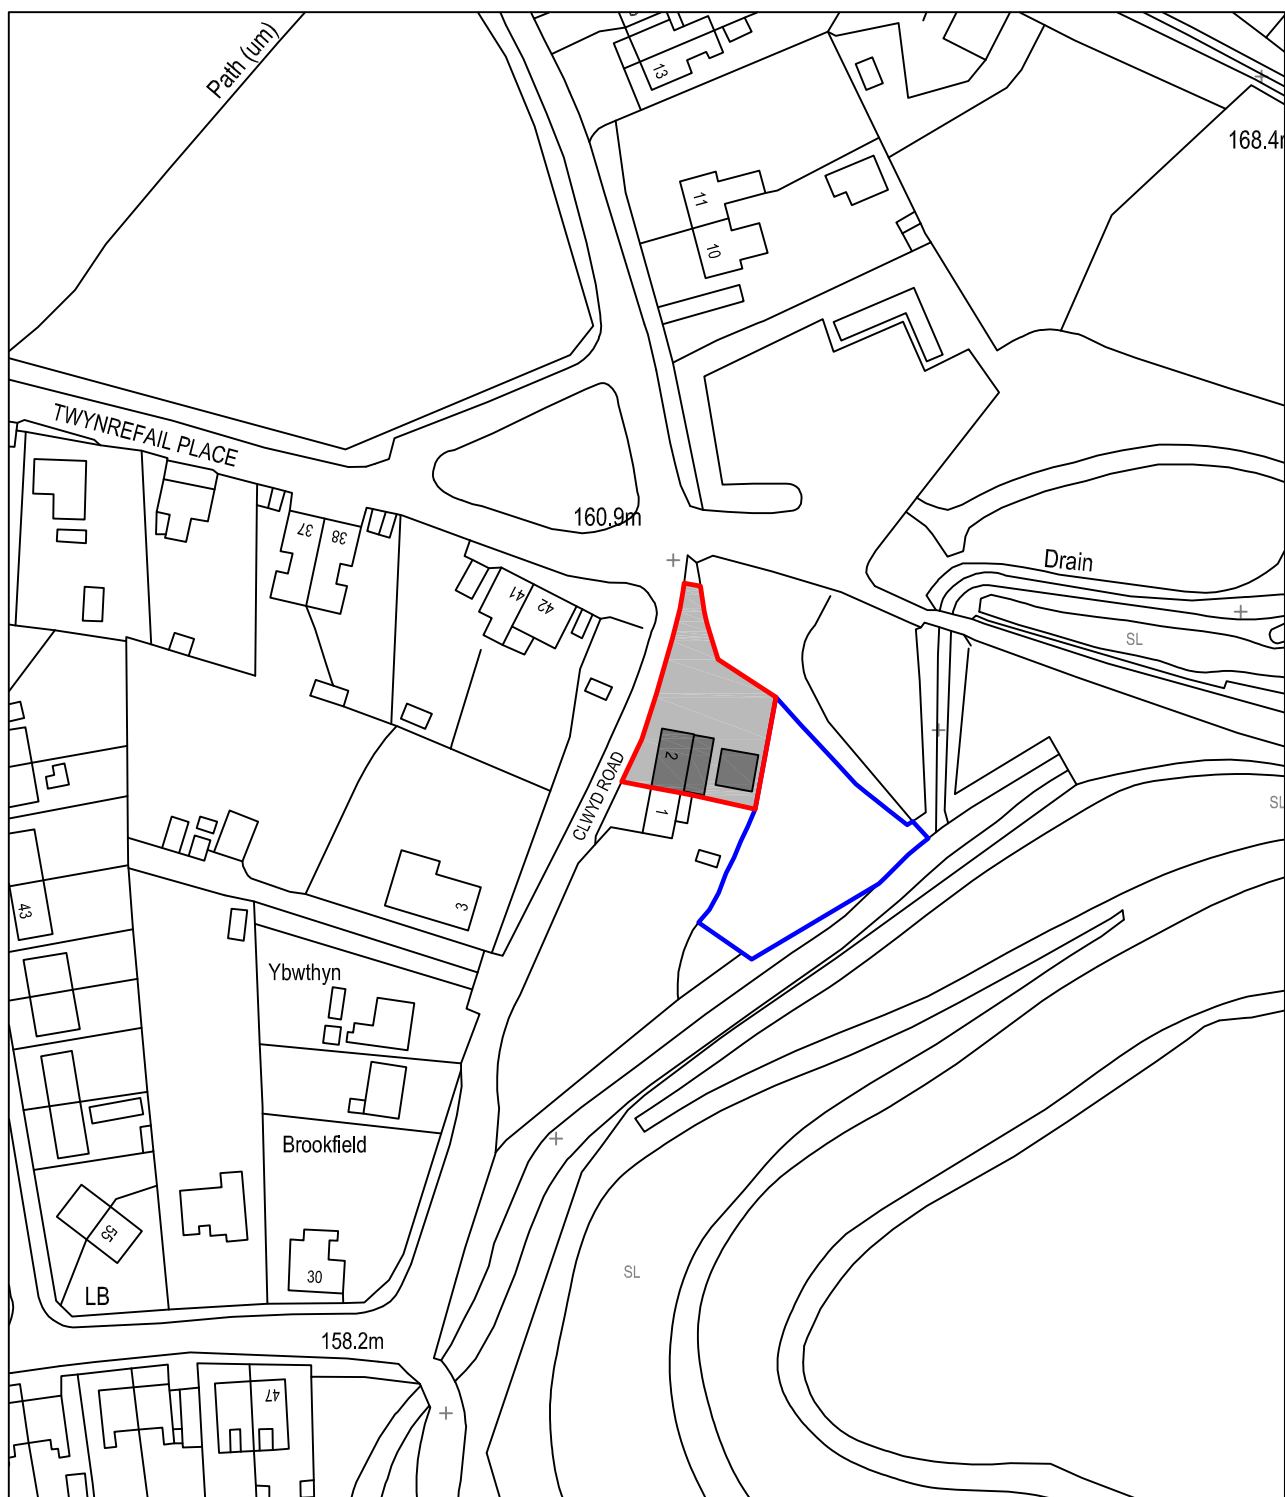


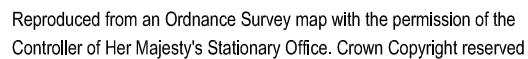

Client:

Mr J. Bevan & Miss E. Hadley
2 Clwyd Road
Gwaun Cae Gurwen
SA18 1HU

Project Title:

PROPOSED DOUBLE STOREY REAR & SIDE EXTENSION

General Notes:

1. Do not scale from this drawing, take figured dimensions only.
2. Dimensions are in millimeters unless otherwise stated.

Drawing Issue:

PLANNING

Drawing Title:

SITE LOCATION PLAN

Drawing No: 001

Revision: A

Date: 13-08-2021

Revised: 20-09-21

Scale(s): 1:1250

Paper Size: **A4**