


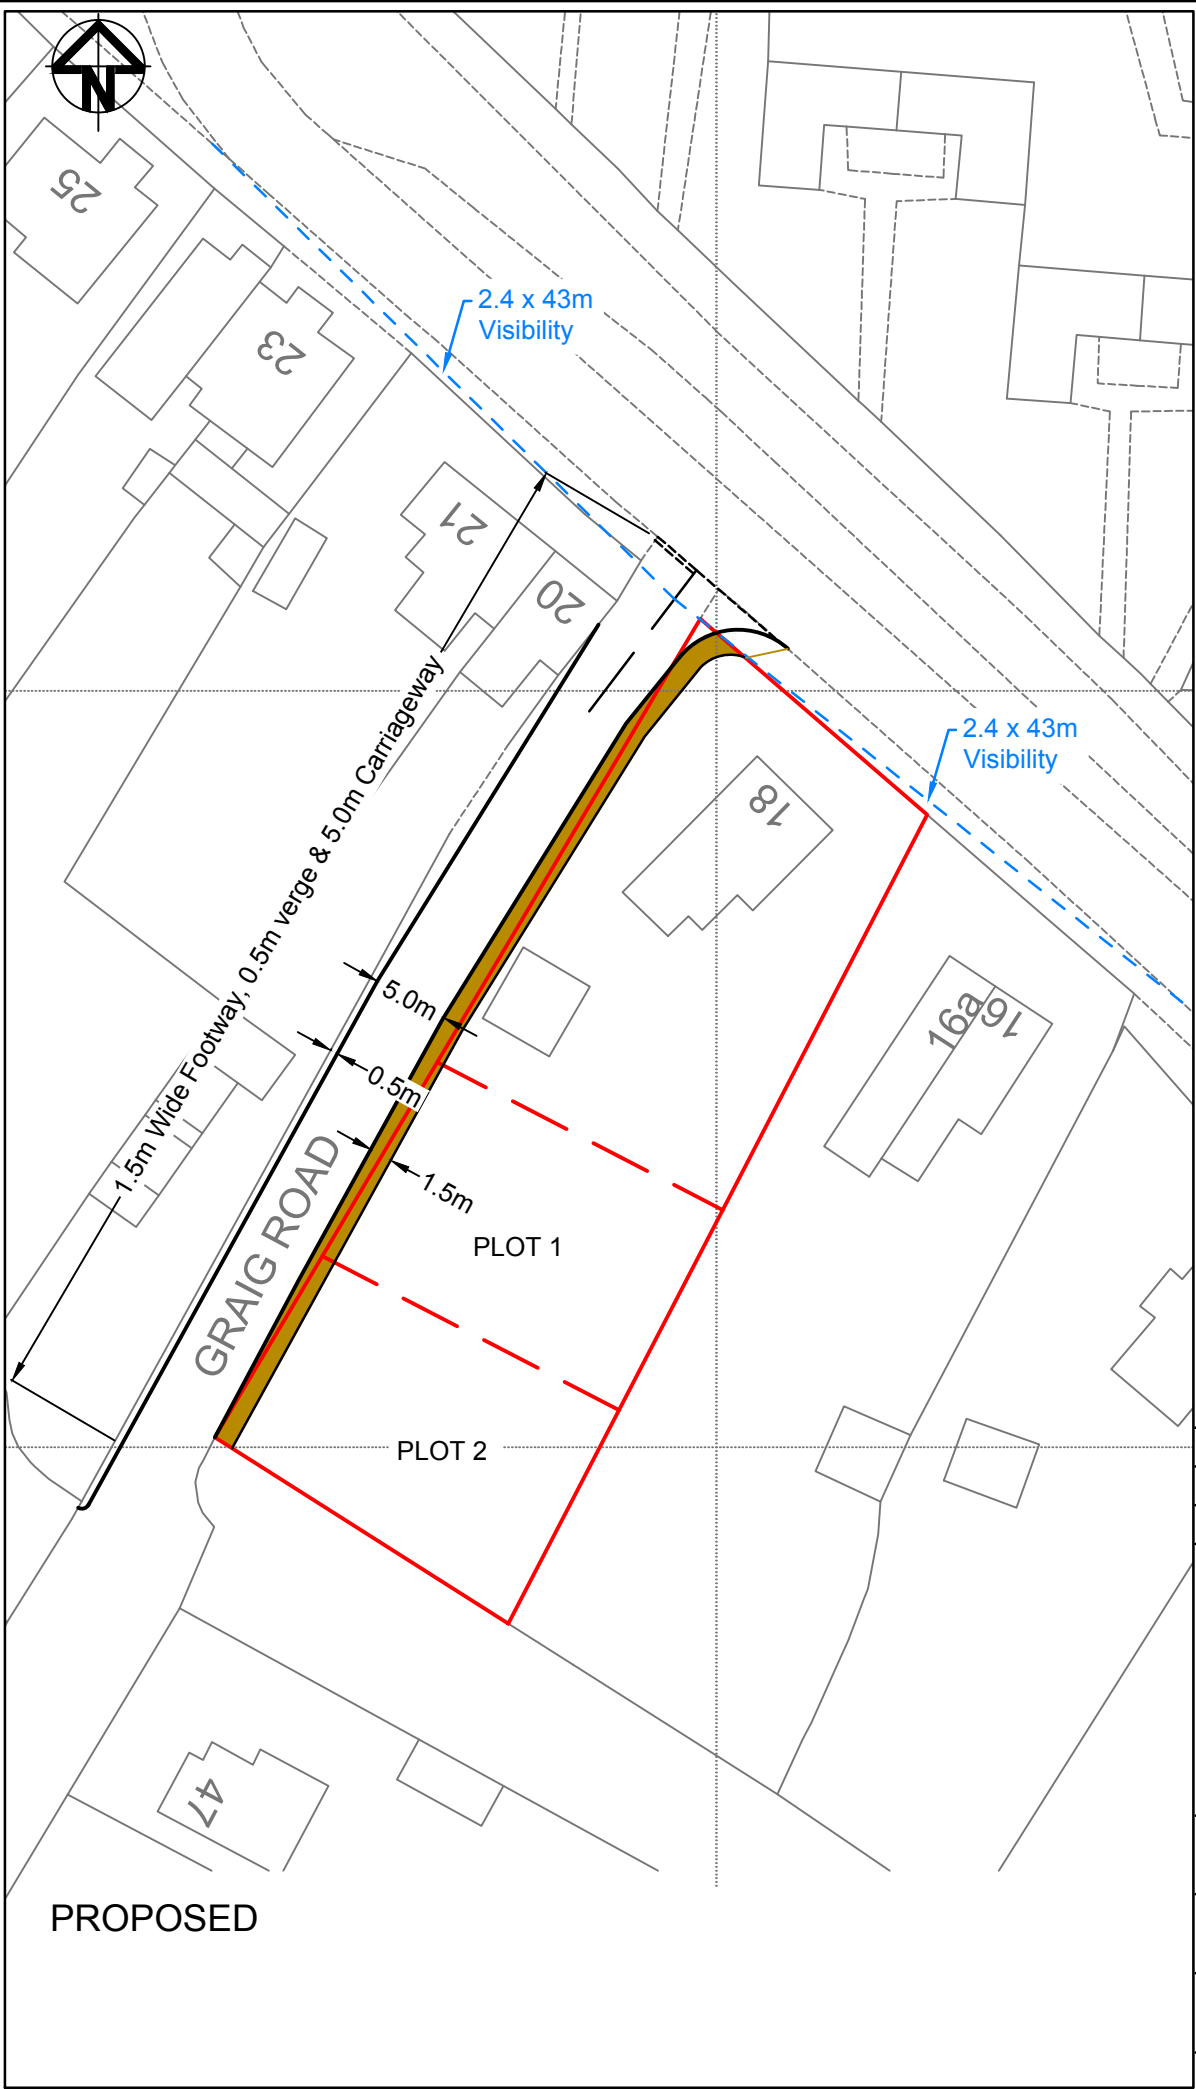

C	Footway Terminated @ Plot 2	09-09-21
B	Footway Reduced	22-06-15
A	First Issue	07-05-14
acstro Priffyrdd a Thrafnidiaeth Highways & Transportation Ty Penbryn, Salem, Llandeilo, SA19 7LT E-mail: mail@acstro.com www.acstro.com Tel: 01558 824021		
REAR OF 18 LEYSHON ROAD		
GWAUN CAE GURWEN		
PROPOSED ACCESS ARRANGEMENTS		
0687	001	C
	1:500	@ A3