


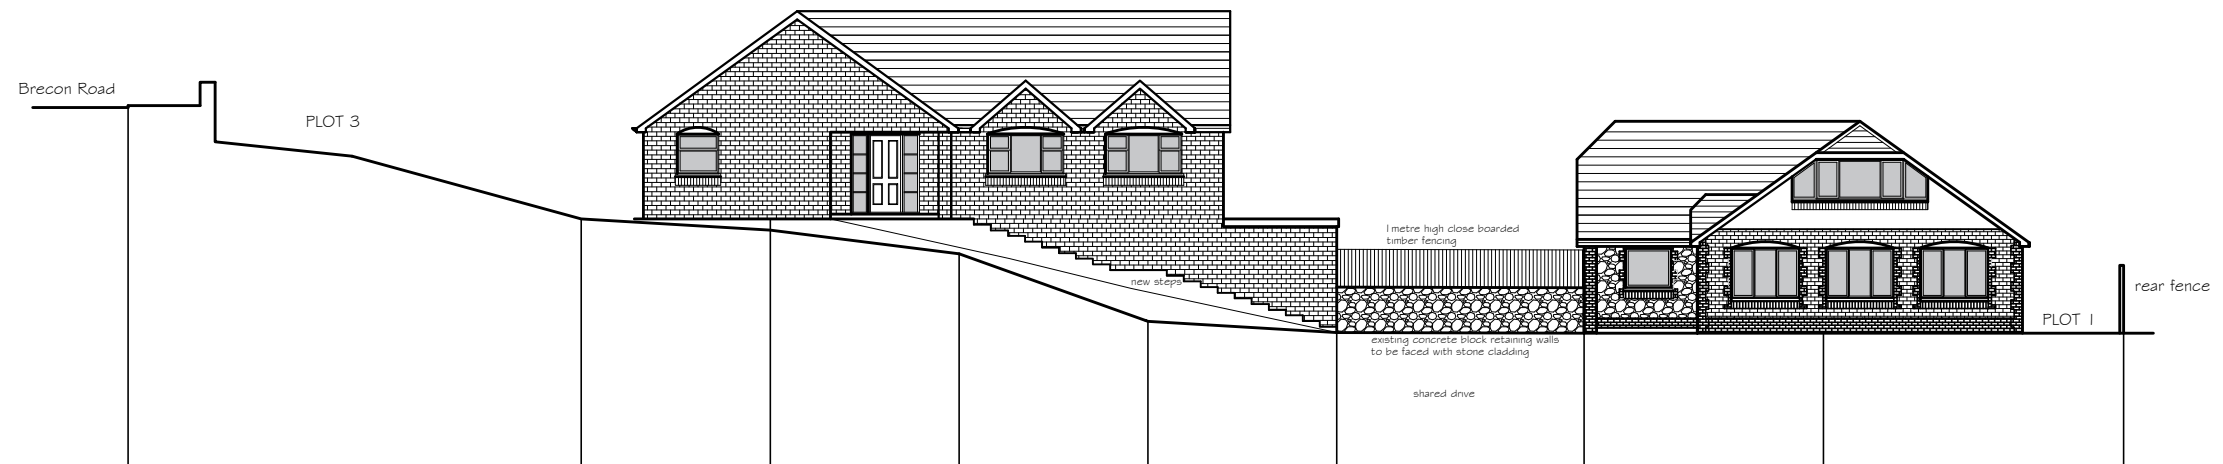

CROSS SECTION THRO SITE 1:100

PETER JONES
TALBOT DESIGN SERVICES
mobile: 07817538014
email: jonespeter177@gmail.com

project title
Cherry Grove
Brecon Road
Pontardawe

drawing title
site cross section

date Sept 2021 scale 1:200
drawing No CRD - 03