
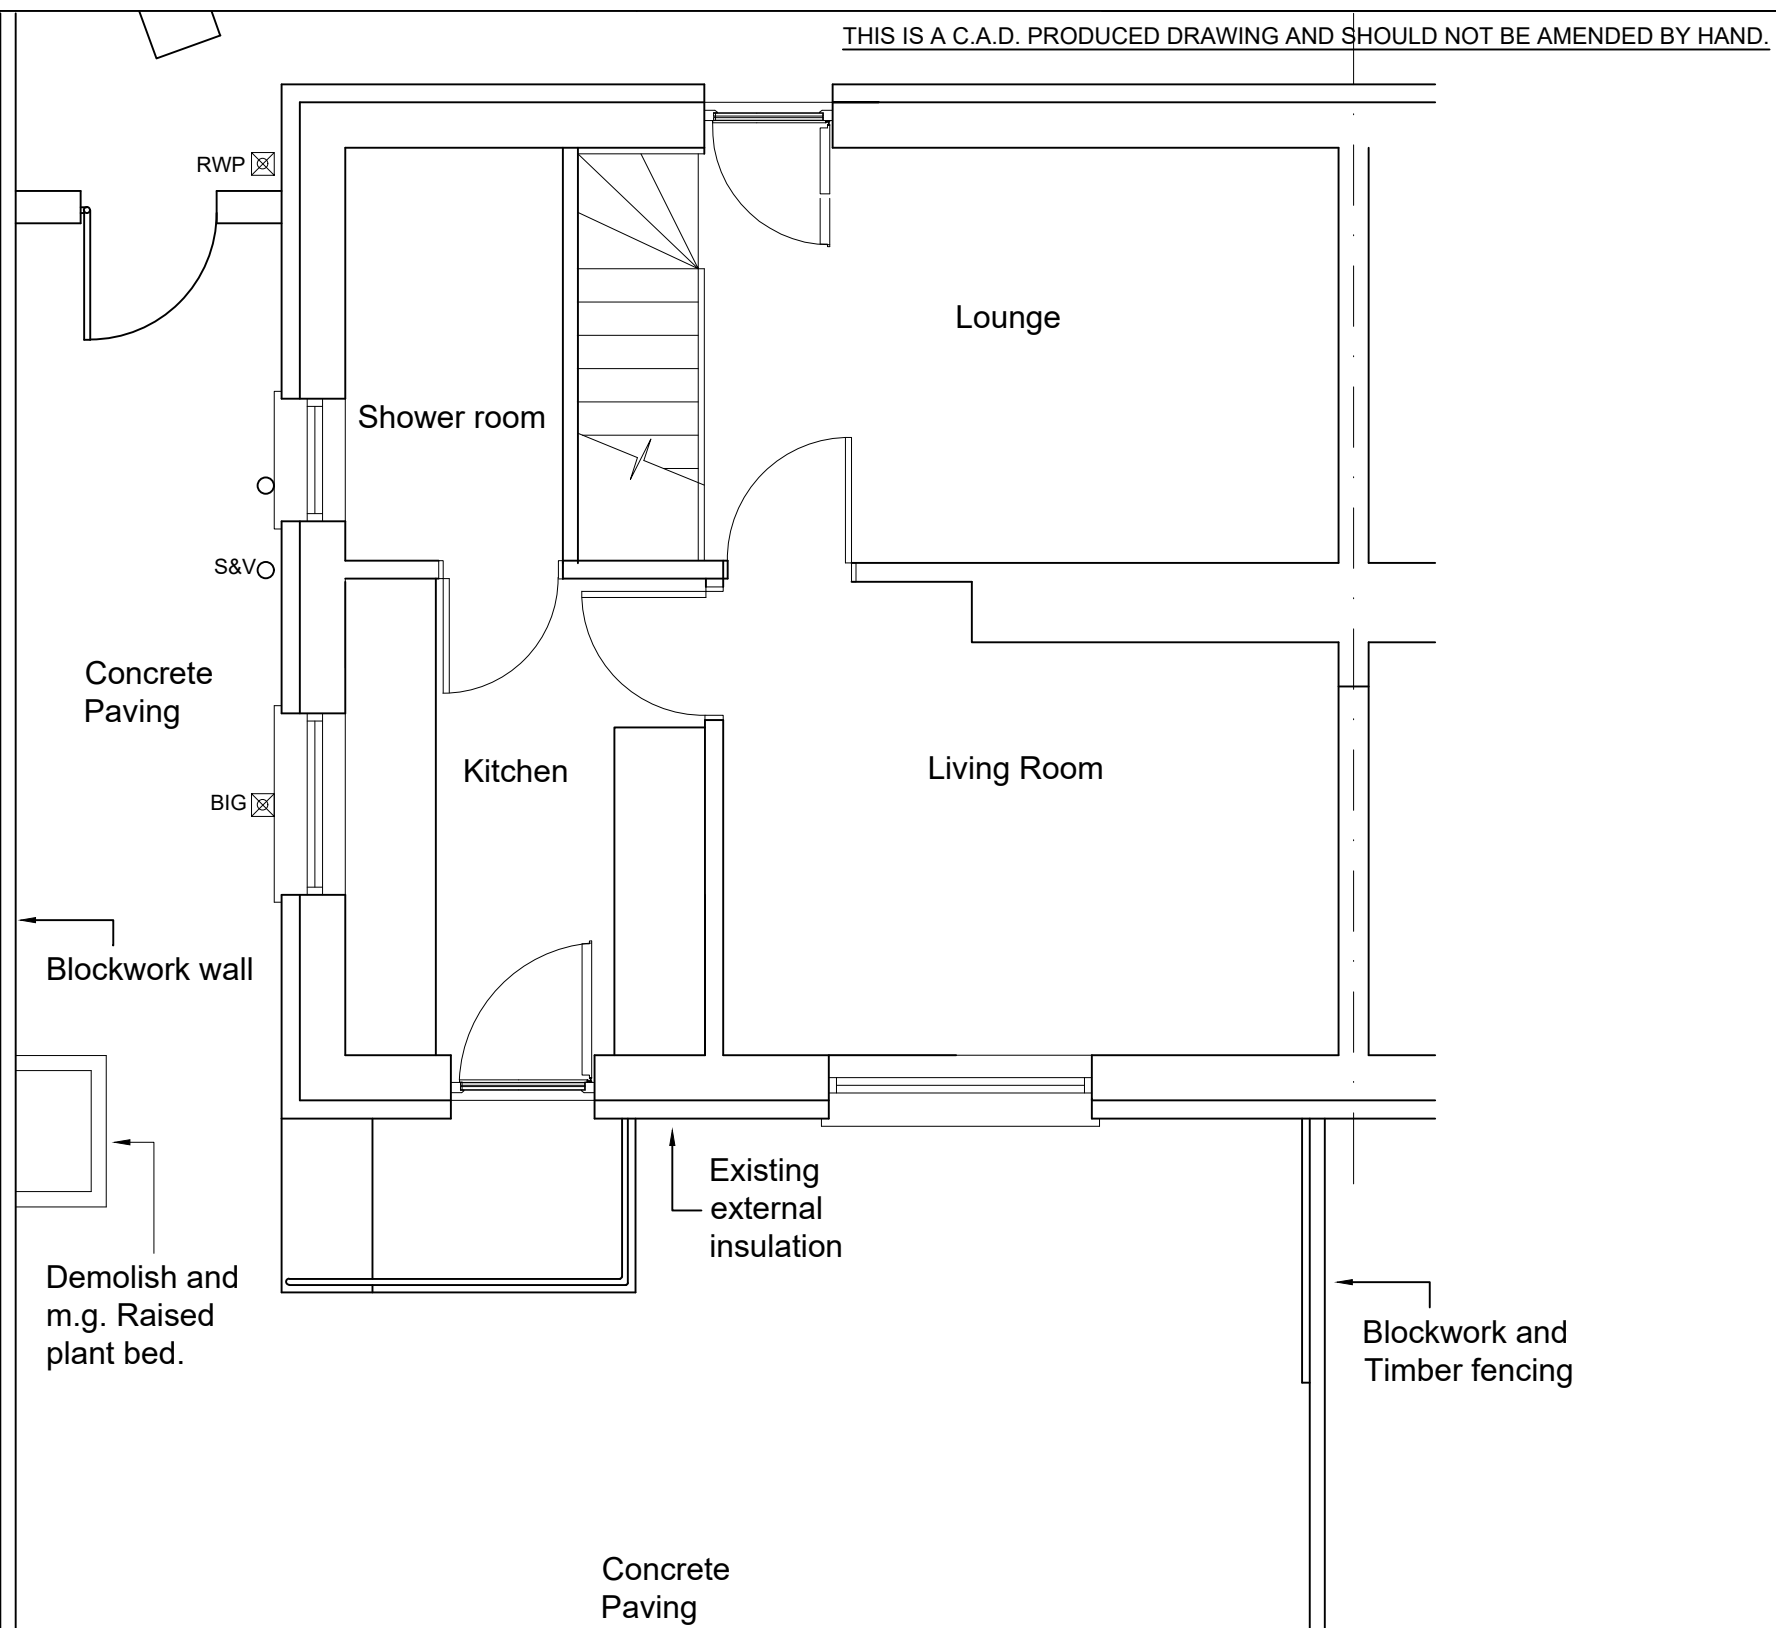
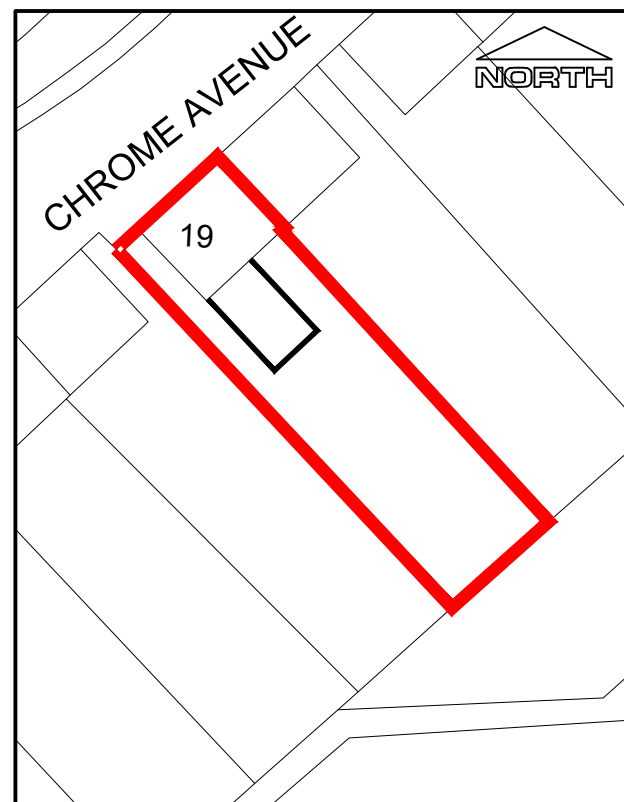


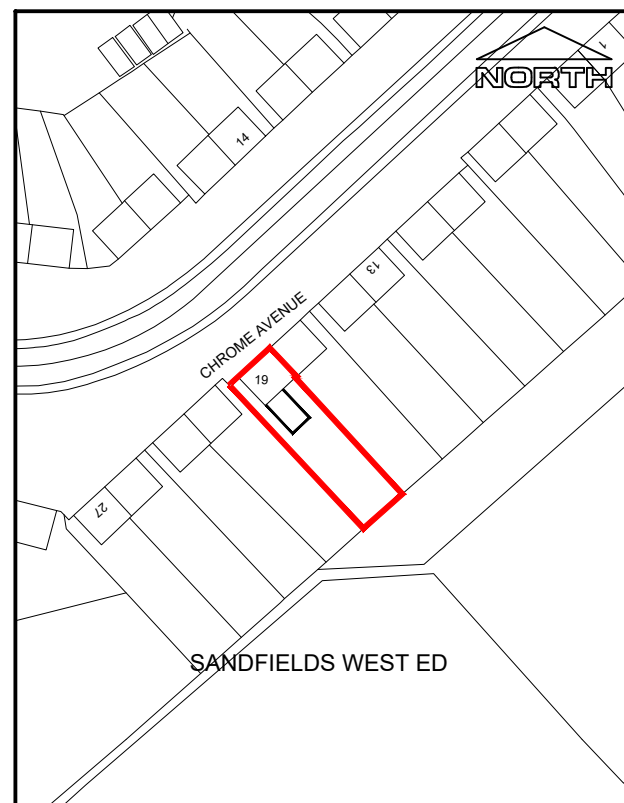

NOTES			
2.	1 All dimensions in millimetres unless otherwise stated 2 Do not scale off drawing. All dimensions to be checked on site.		
Rev	Details	Dr	Date
 Cyngor Castell-nedd Port Talbot Neath Port Talbot Council			
Cyngor Castell-nedd Port Talbot Neath Port Talbot Council Social Services, Health and Housing Housing Renewal and Adaptations Service Tregelles Court Neath Abbey Road Neath Abbey Neath SA10 7DF			
Project	19 Chrome Ave Sandfields Port Talbot Bedroom Extension Existing & Location Plans		
Drawn	KH	Checked	
Date	Aug 21	Date	
Scales	1:50 or as shown		
Drawing No.		DFG5157/01	