


THIS IS A C.A.D. PRODUCED DRAWING AND SHOULD NOT BE AMENDED BY HAND.

NOTES

- 1 All dimensions in millimetres unless otherwise stated.
2 Do not scale off drawing. All dimensions to be checked on site.

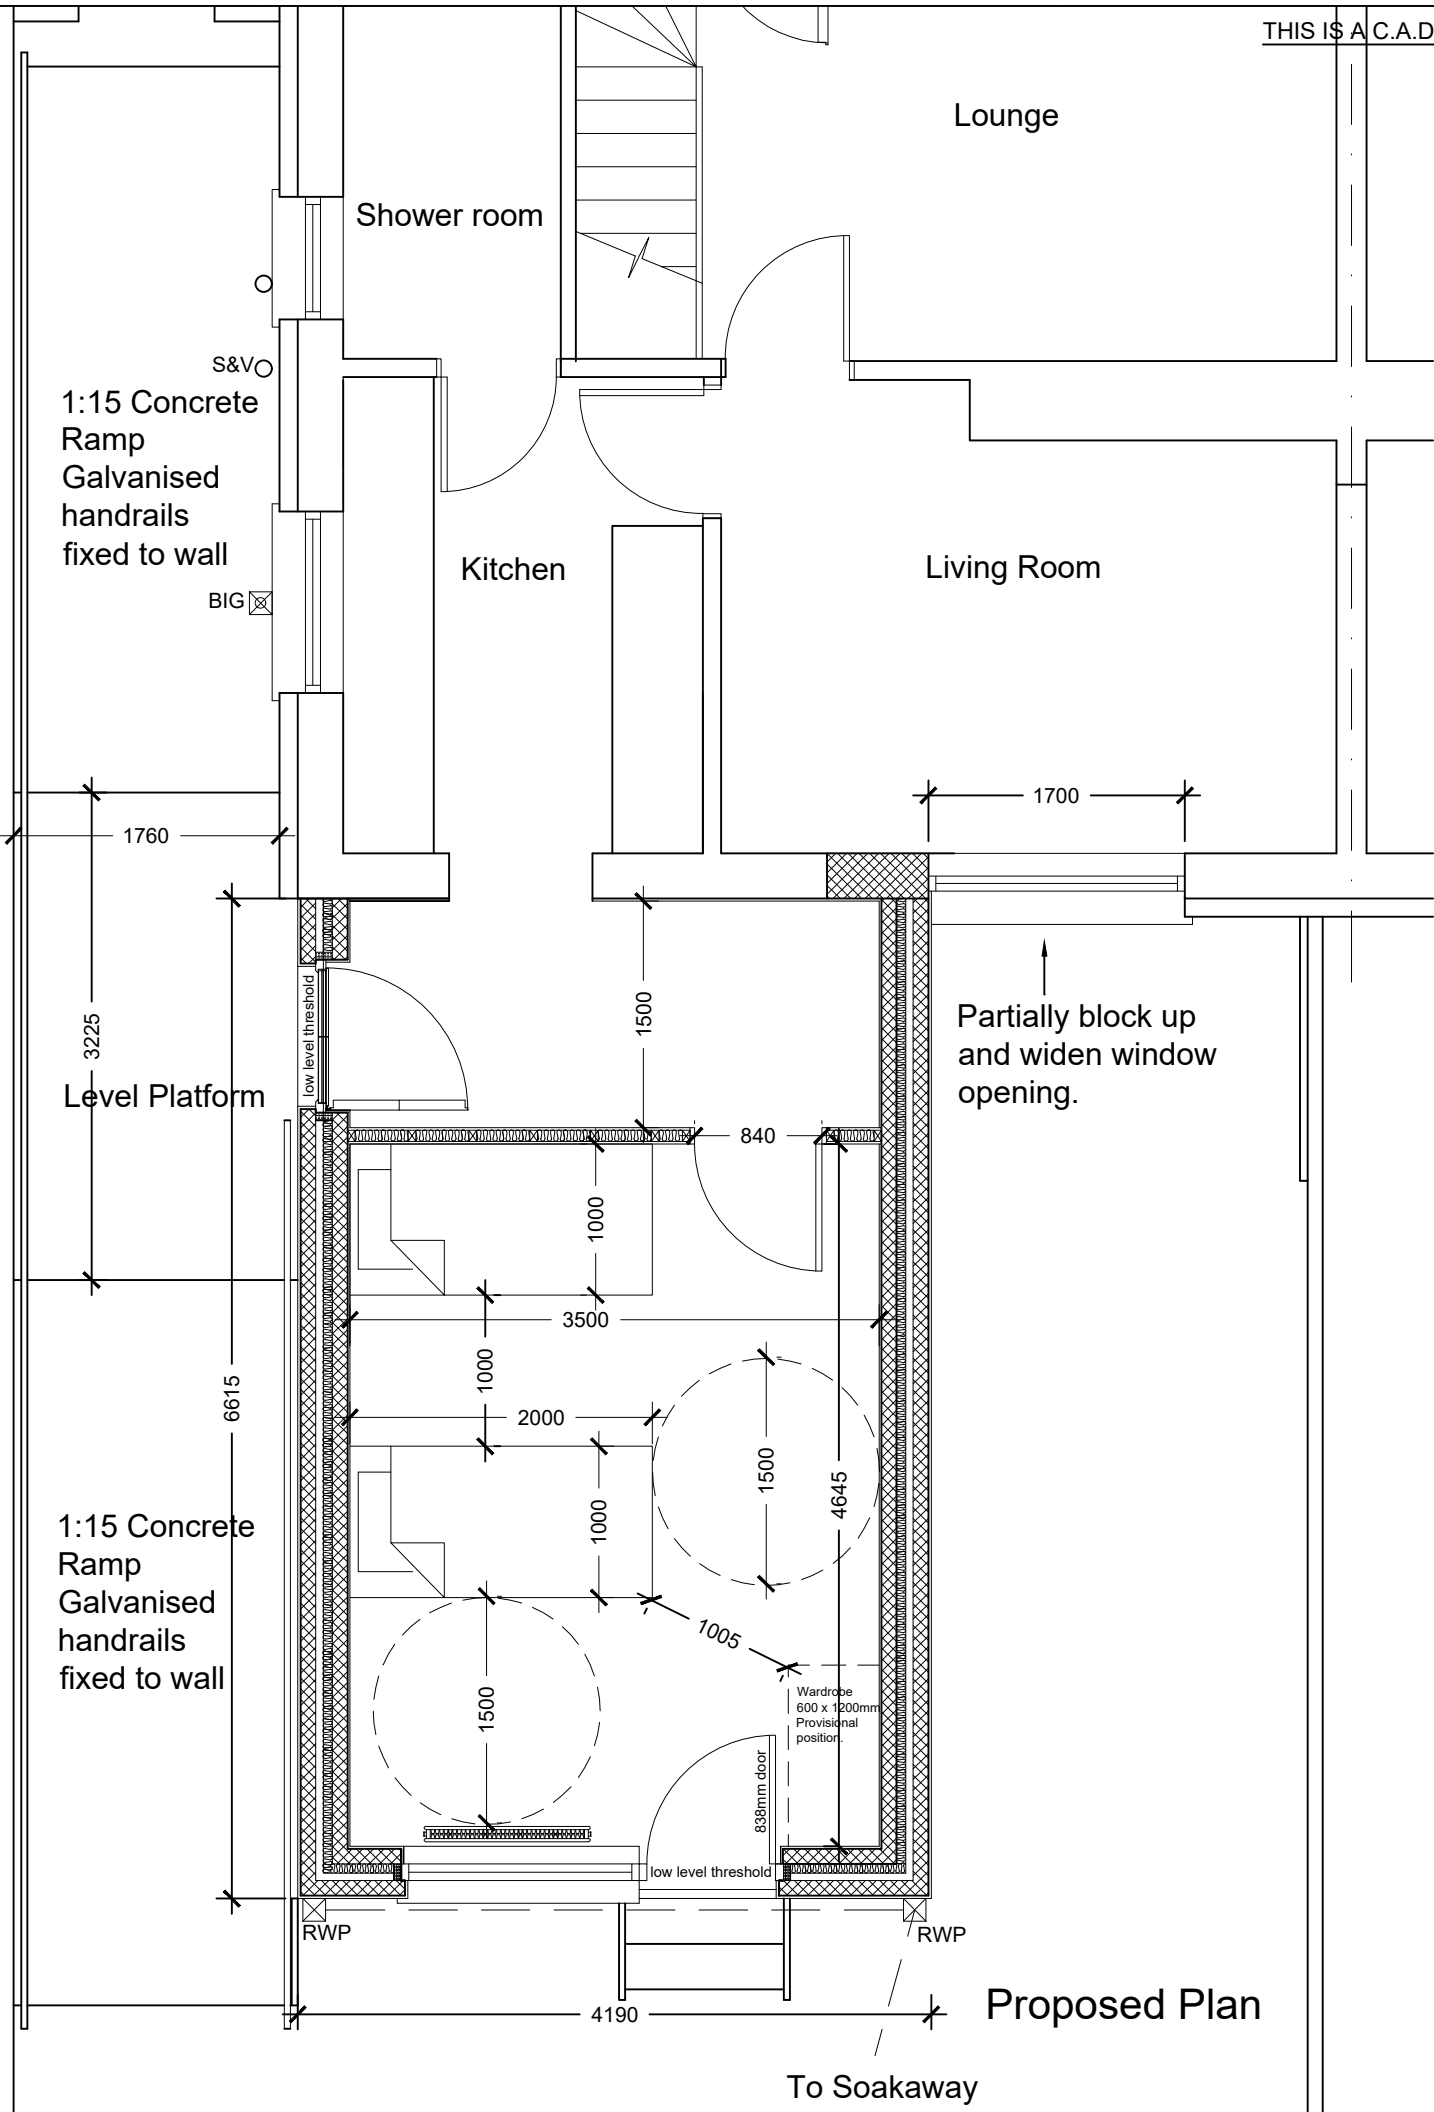

Rev	Details	Dr	Date
-----	---------	----	------

Cyngor Castell-nedd Port Talbot
Neath Port Talbot Council

Cyngor Castell-nedd Port Talbot
Neath Port Talbot Council
Social Services, Health and Housing
Housing Renewal and Adaptations Service
Tregelles Court
Neath Abbey Road
Neath Abbey
Neath
SA10 7DF

Project
19 Chrome Ave
Sandfields
Port Talbot
Bedroom Extension
Proposed Plan

Drawn	KH	Checked		Approved	
Date	Aug 21	Date		Date	
Scales	1:50				

Drawing No. DFG5157/02