


DO NOT SCALE


100
0 10
Millimetres

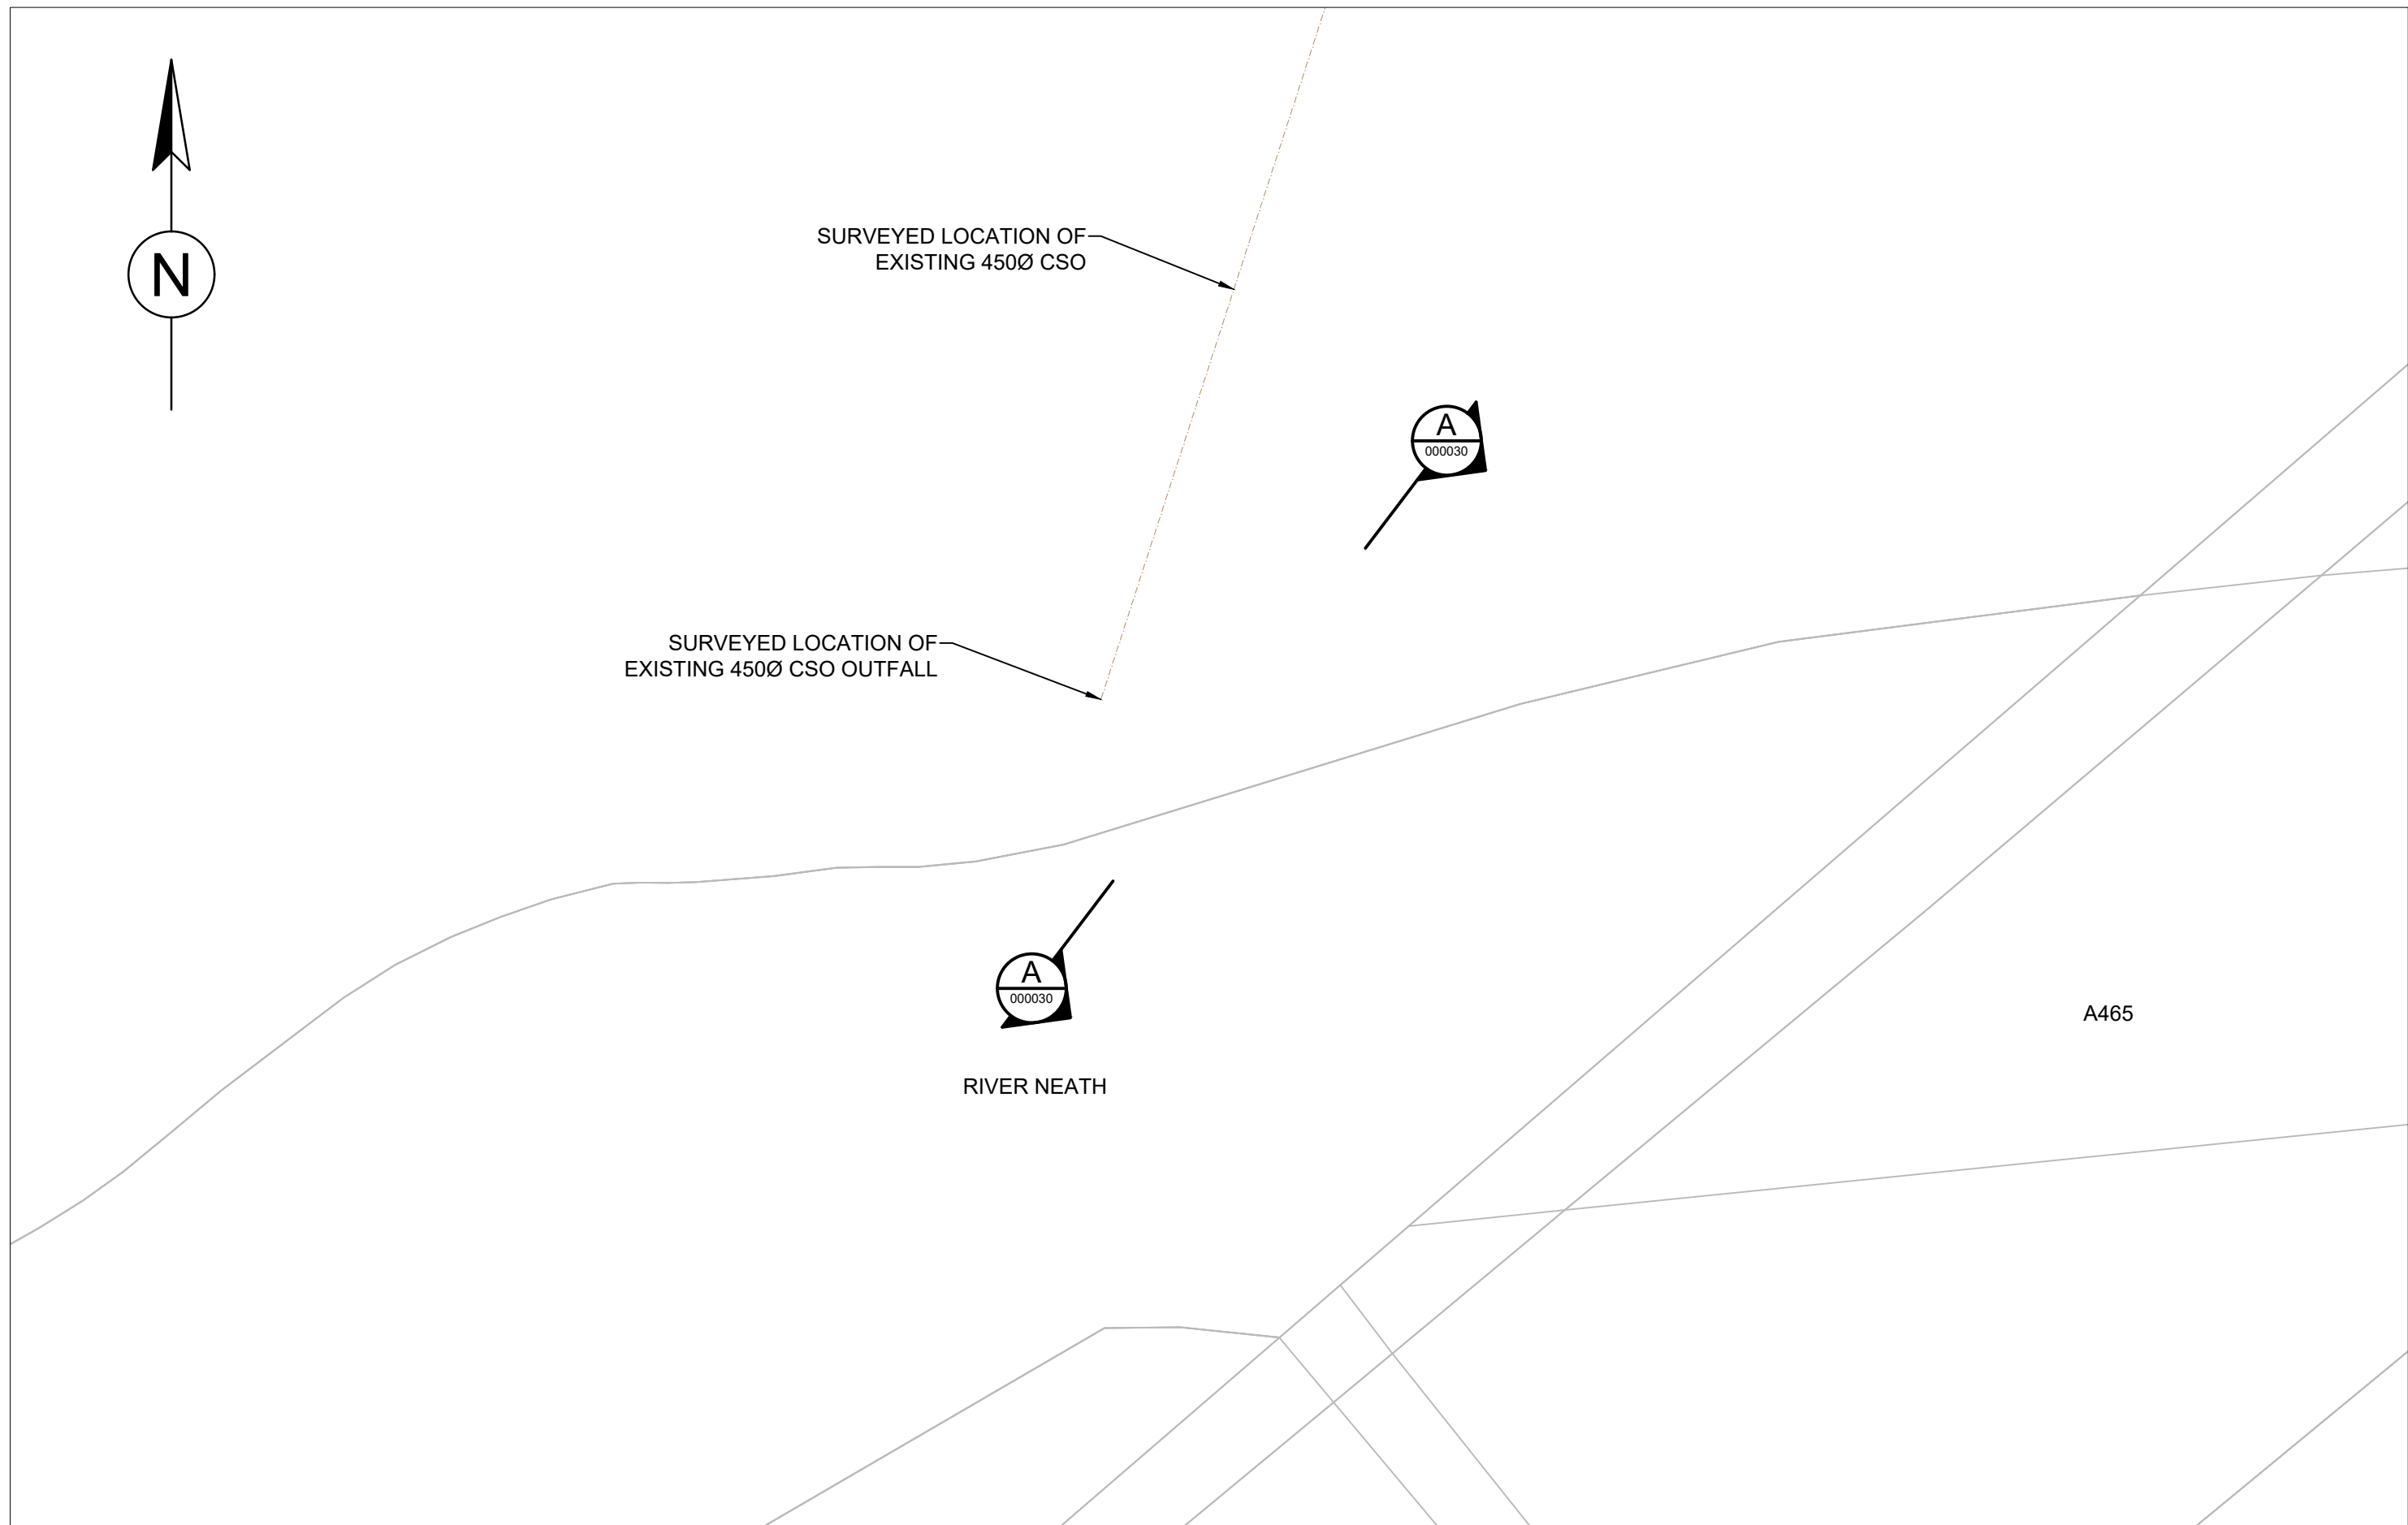

PLAN - EXISTING


1:100

This map is reproduced from Ordnance Survey material with the permission of Ordnance Survey on behalf of the Controller of Her Majesty's Stationery Office © Crown copyright. Unauthorised reproduction infringes Crown copyright and may lead to prosecution or civil proceedings. (Neath Port Talbot Council) – 100023392 – 2019

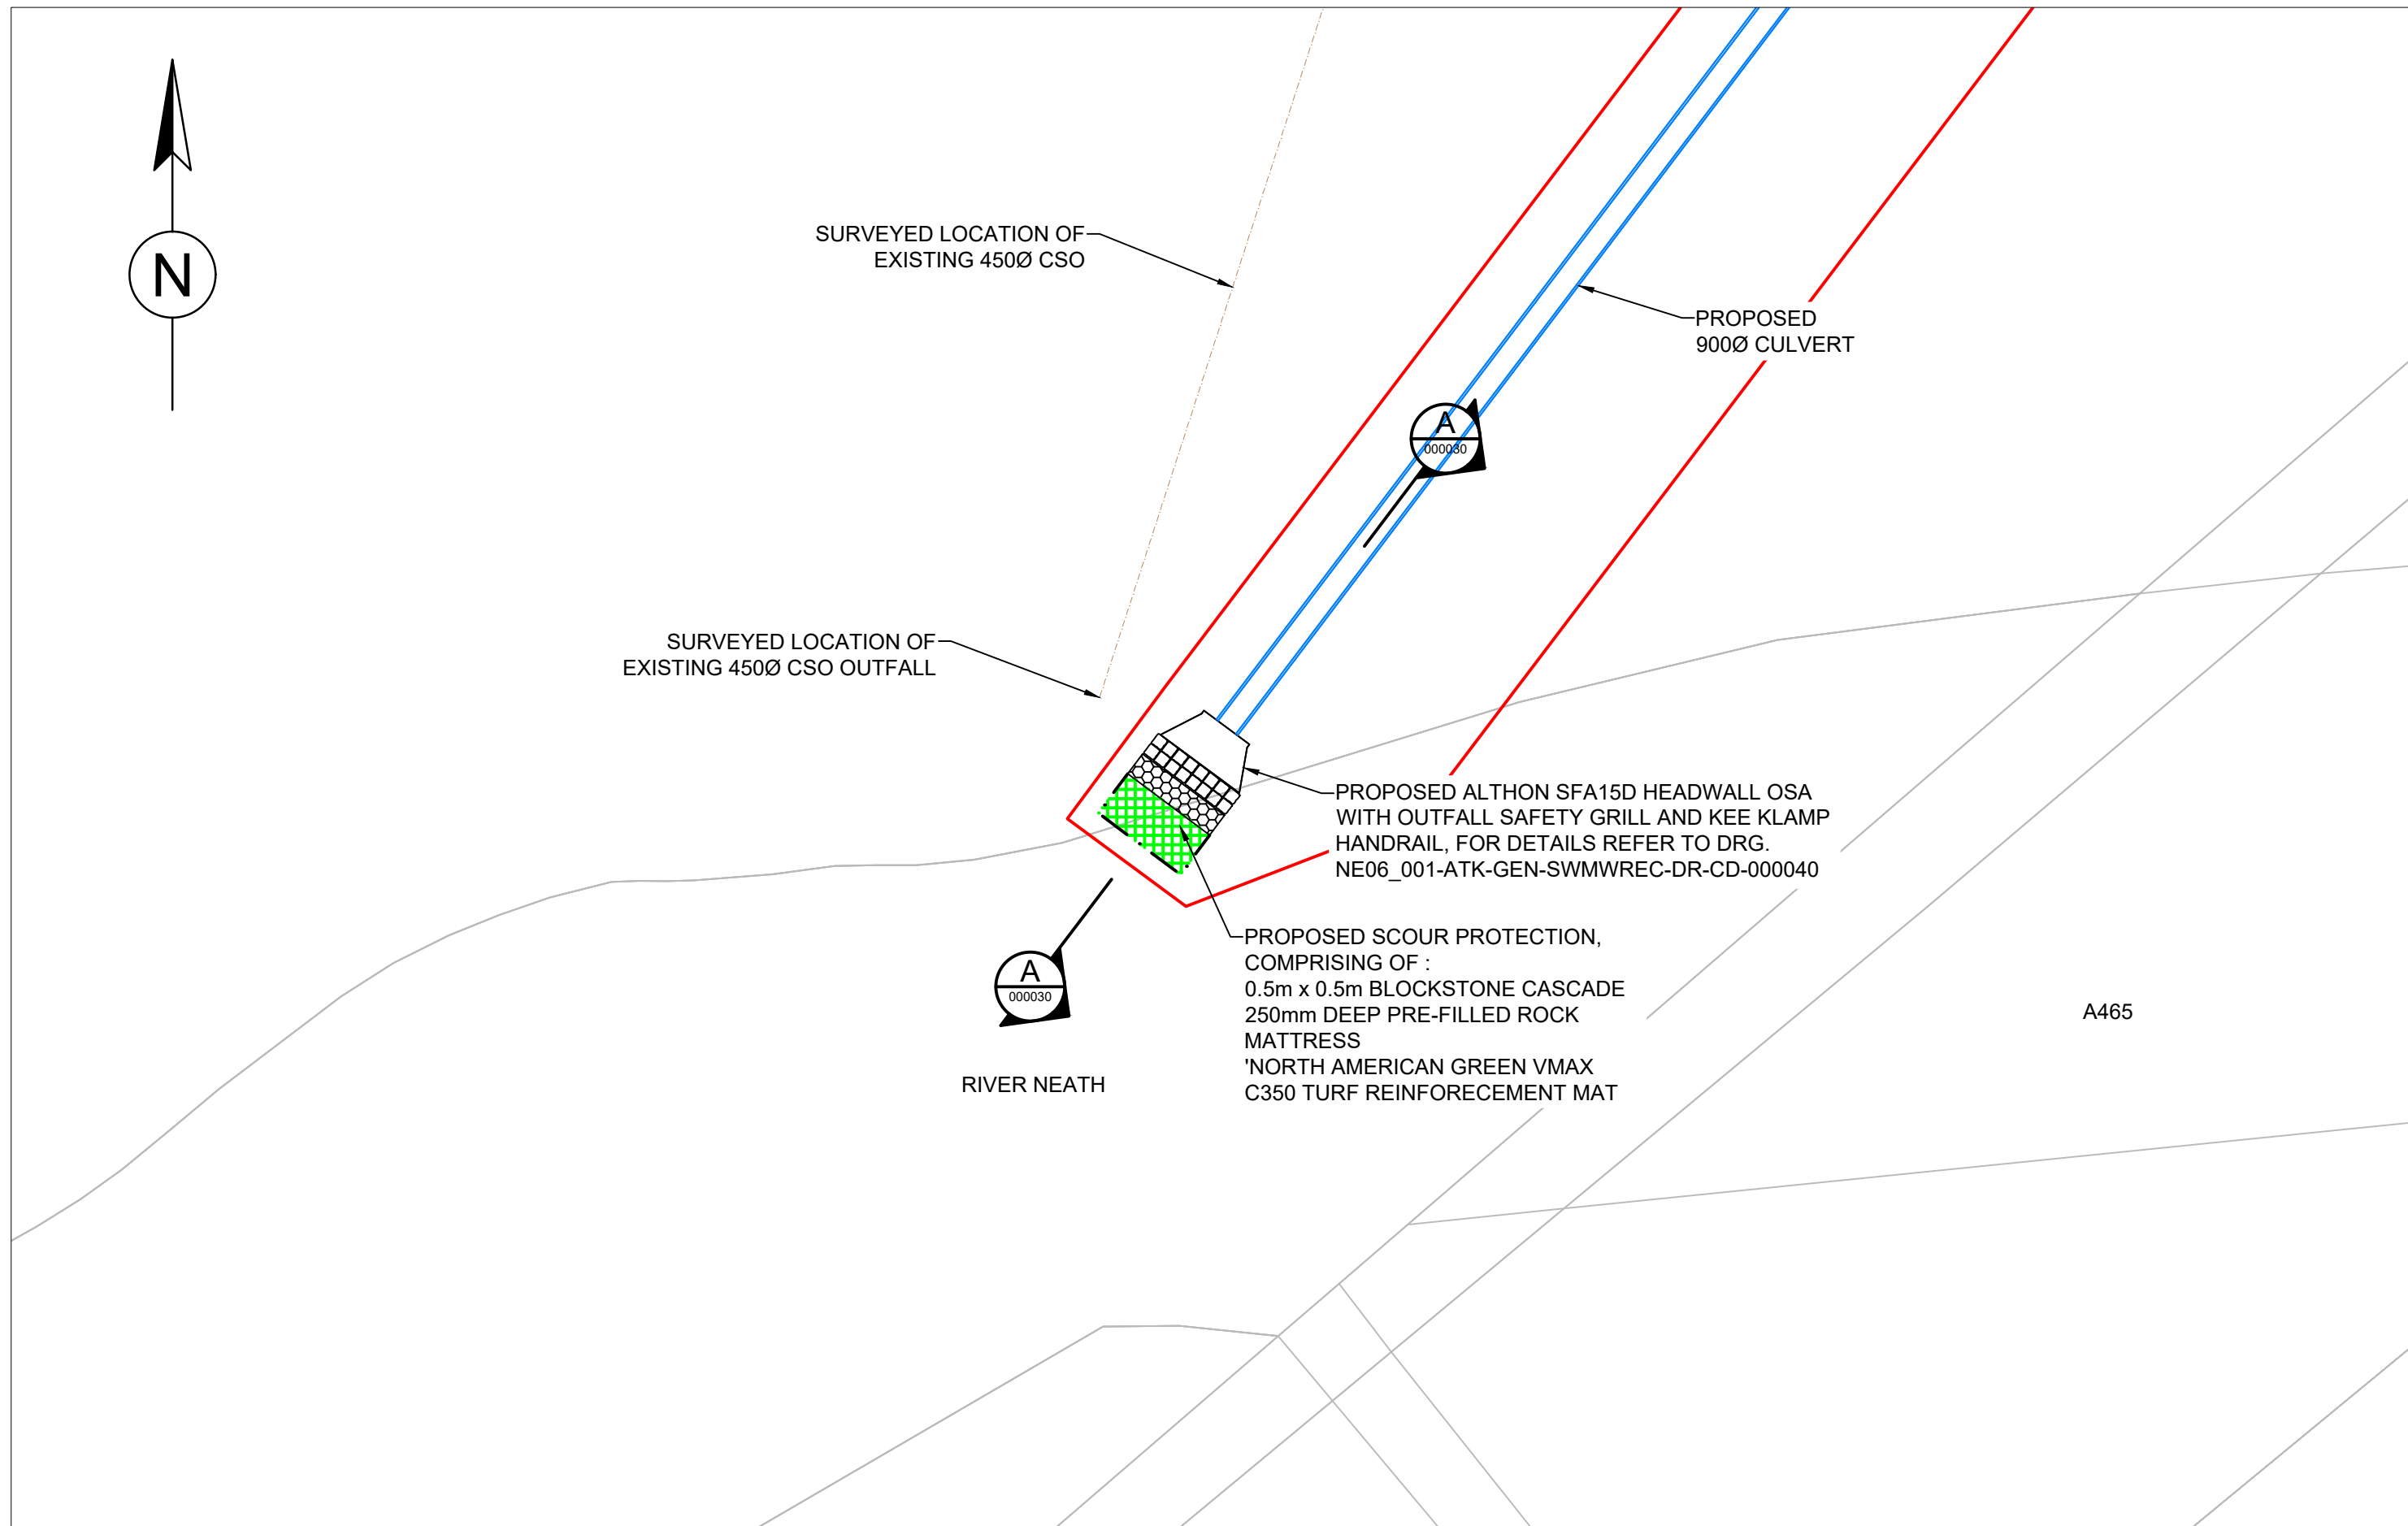


PLAN - PROPOSED

1:100

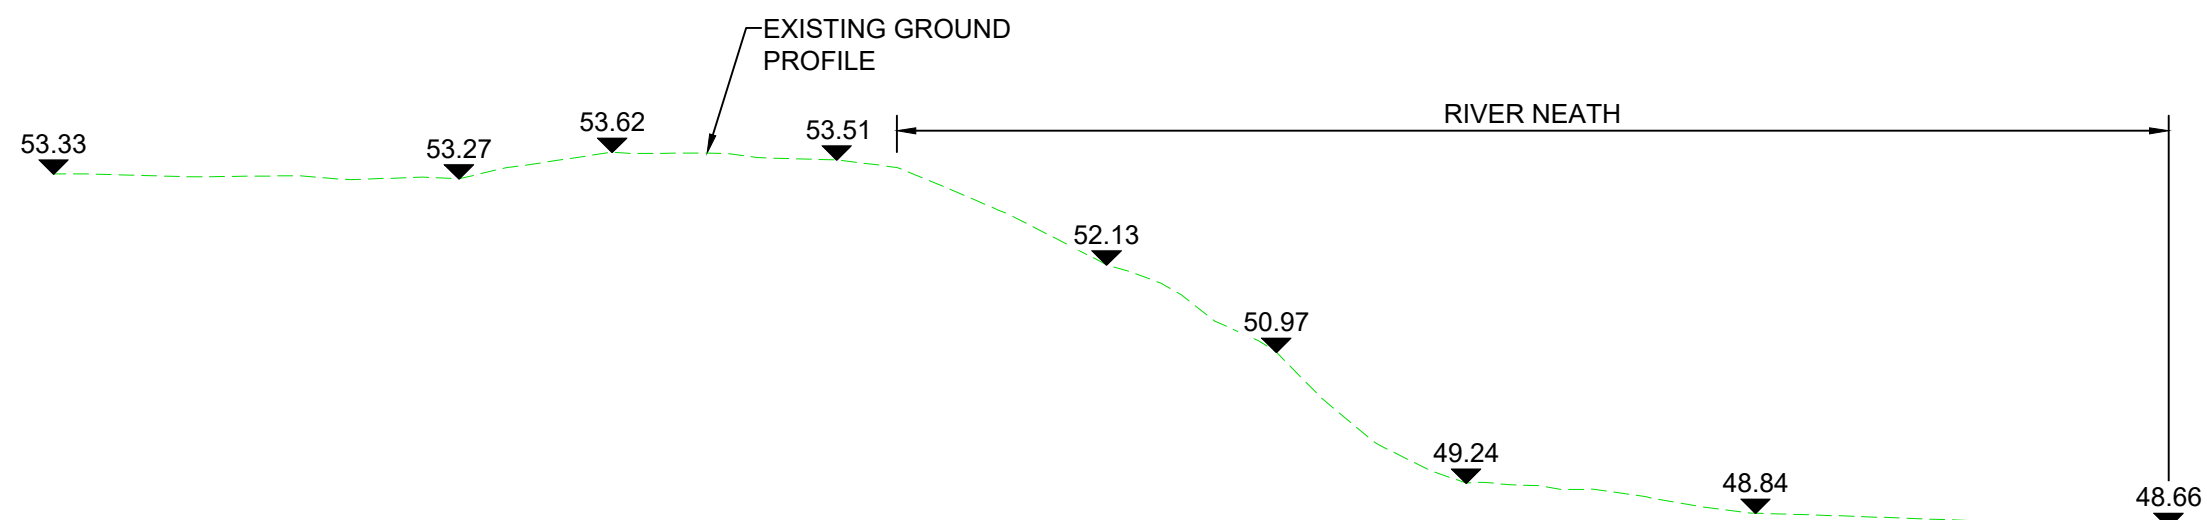

SECTION - EXISTING

1:100

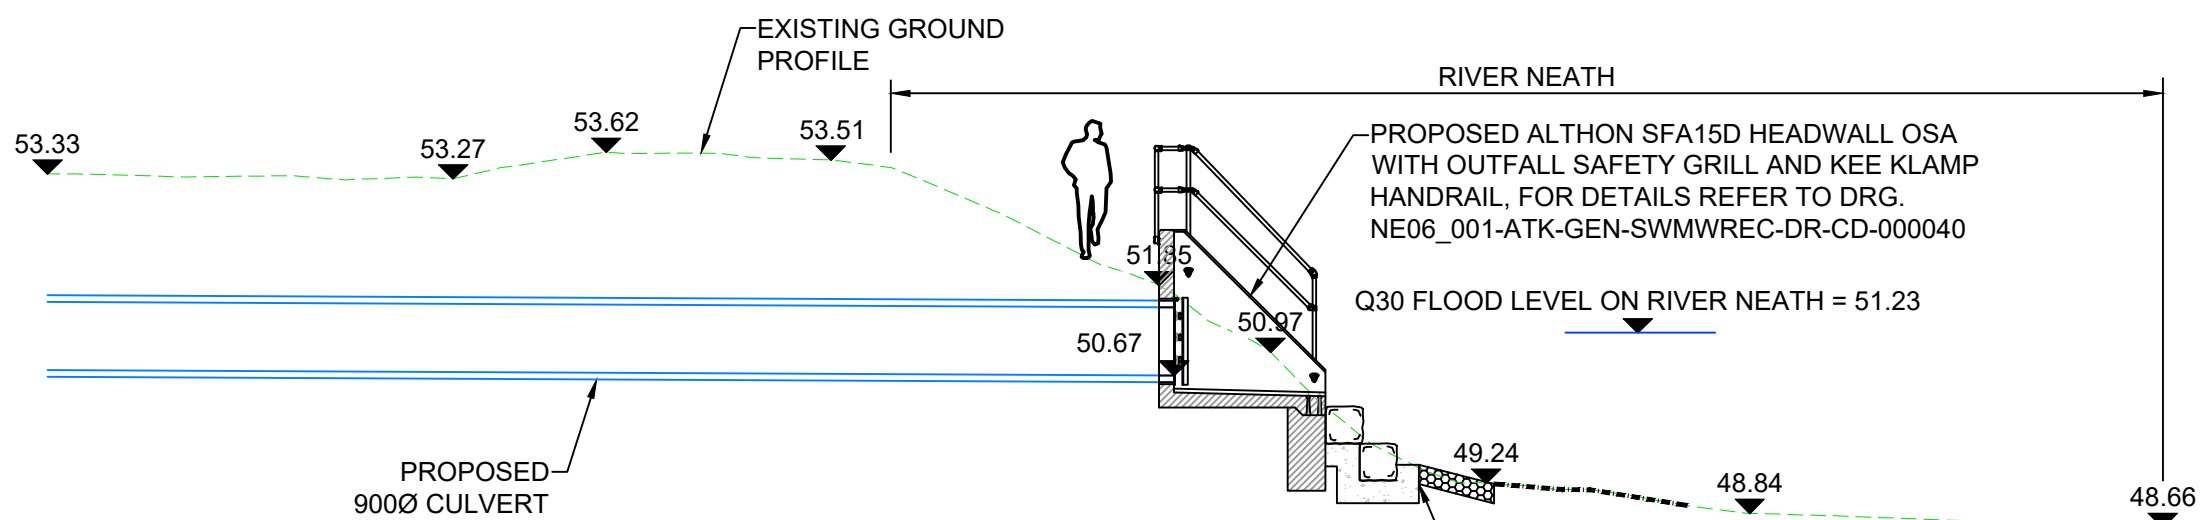

SECTION - PROPOSED

1:100

SAFETY, HEALTH AND ENVIRONMENTAL INFORMATION

In addition to the hazards/risks normally associated with the types of work detailed on this drawing, note the following significant residual risks (Reference shall also be made to the design hazard log).

Construction

- Requirement for services diversions in advance of works to install new culvert
- Potential for encountering unplotted services or private underground services where no records exist
- Tree removal required on line of culvert and structures
- Works to inlet required in Ancient Woodland
- PRoW exists in Woodland adjacent to inlet structure
- Access to be maintained to residential and commercial properties on Lancaster Close
- Thrust boring / micro tunnelling required beneath existing A465 embankment and footpath near residential properties
- Crossing foul sewer and laying new culvert adjacent to existing CSO in South field
- Horses present in South Field

Maintenance / Cleaning

- Trash screen will require regular inspection and clearance
- Trash screen and outfall to be inspected after storm events
- Trash screen to be raked manually and not with a machine
- The orifice plate on the 600mm culvert at the inlet shall remain fixed and shall not be removed. Required to reduce flow downstream and prevent flooding.
- Sump within the inlet shall be cleared with a JCB 3CX machine from the East of the structure

Use

As maintenance / cleaning

Decommissioning / Demolition

As construction

NOTES

- ALL DIMENSIONS ARE IN MILLIMETRES UNLESS OTHERWISE NOTED.
- ALL LEVELS ARE IN METRES ABOVE ORDNANCE DATUM UNLESS OTHERWISE NOTED.

KEY

PROPOSED CULVERT

SERVICES LEGEND

- Dwr Cymru Welsh Water - Sewerage
- Dwr Cymru Welsh Water - Water
- Neath Port Talbot Borough Council - Drainage
- Neath Port Talbot Borough Council - Gully
- Openreach - British Telecommunications
- Openreach - British Telecommunications - Overhead
- Wales and West Utilities
- Western Power Distribution
- Western Power Distribution - Overhead
- Western Power Distribution - Substation
- Radar Trace
- Unidentified

Description						
Status	Revision	Drawn	Checked	Reviewed	Authorised	Issue Date
Description						
Status	Revision	Drawn	Checked	Reviewed	Authorised	Issue Date
