




DO NOT SCALE

100
0 10
Millimetres

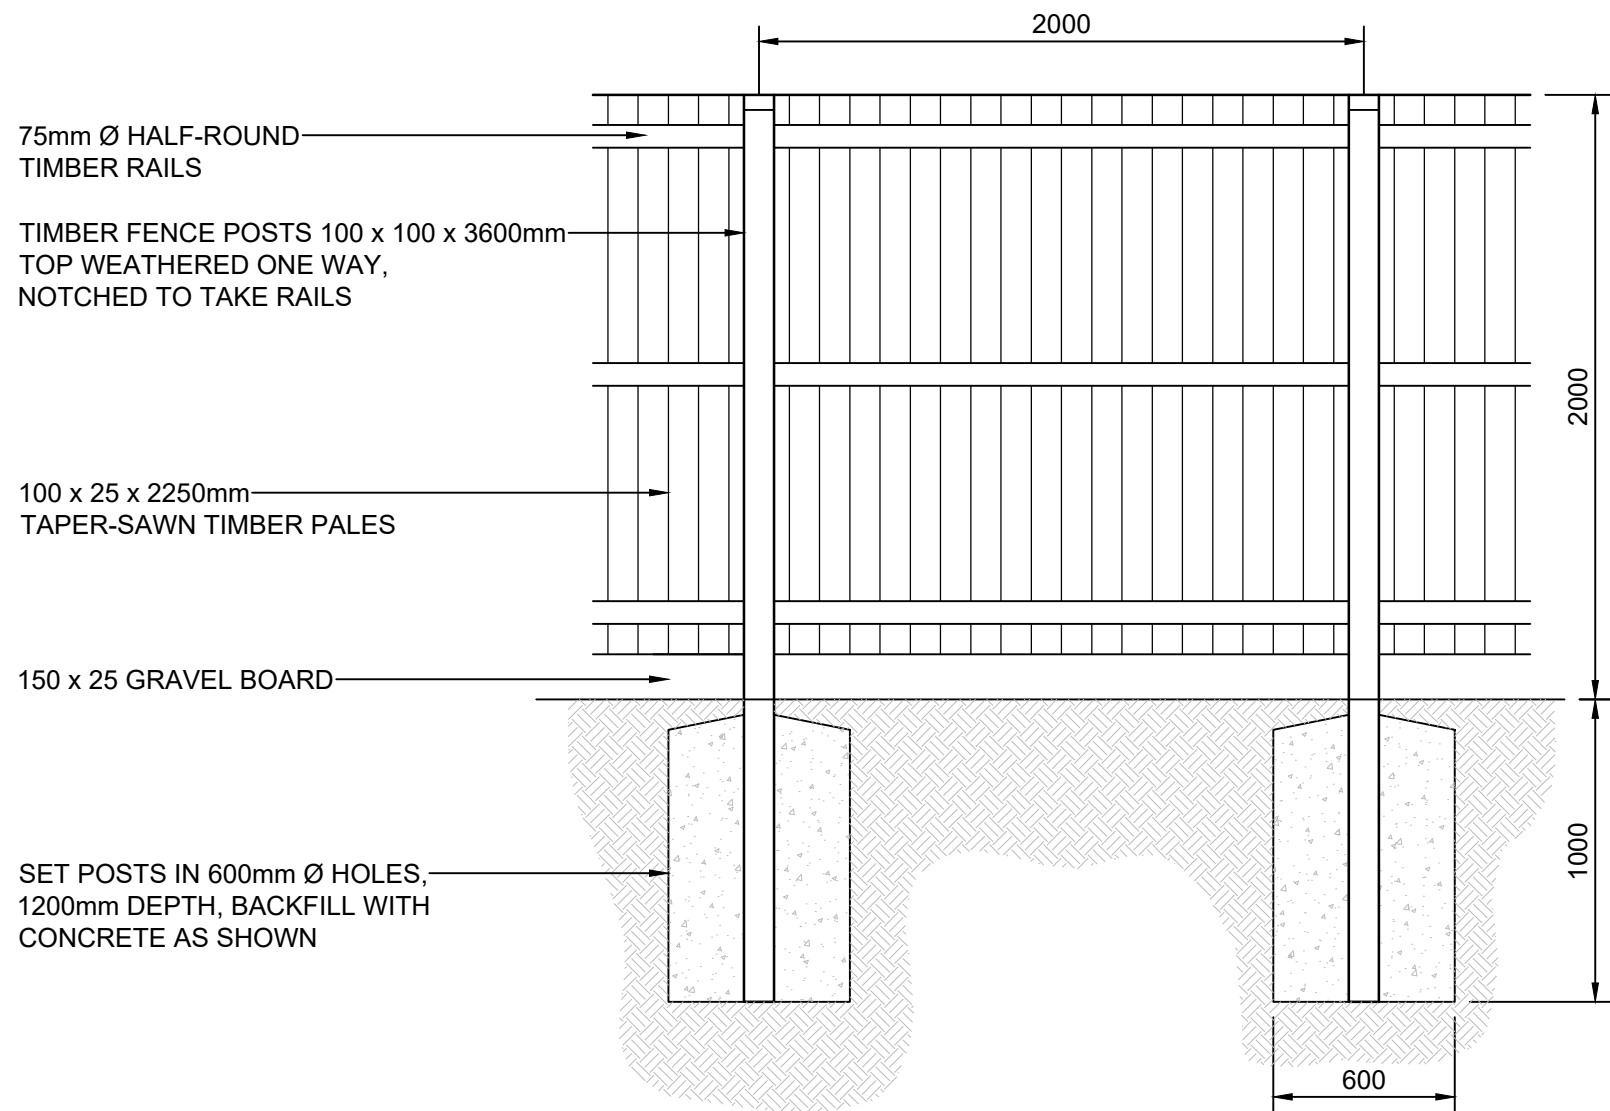


2.0m HIGH FEATHERBOARD TIMBER FENCE DETAILS

1:25

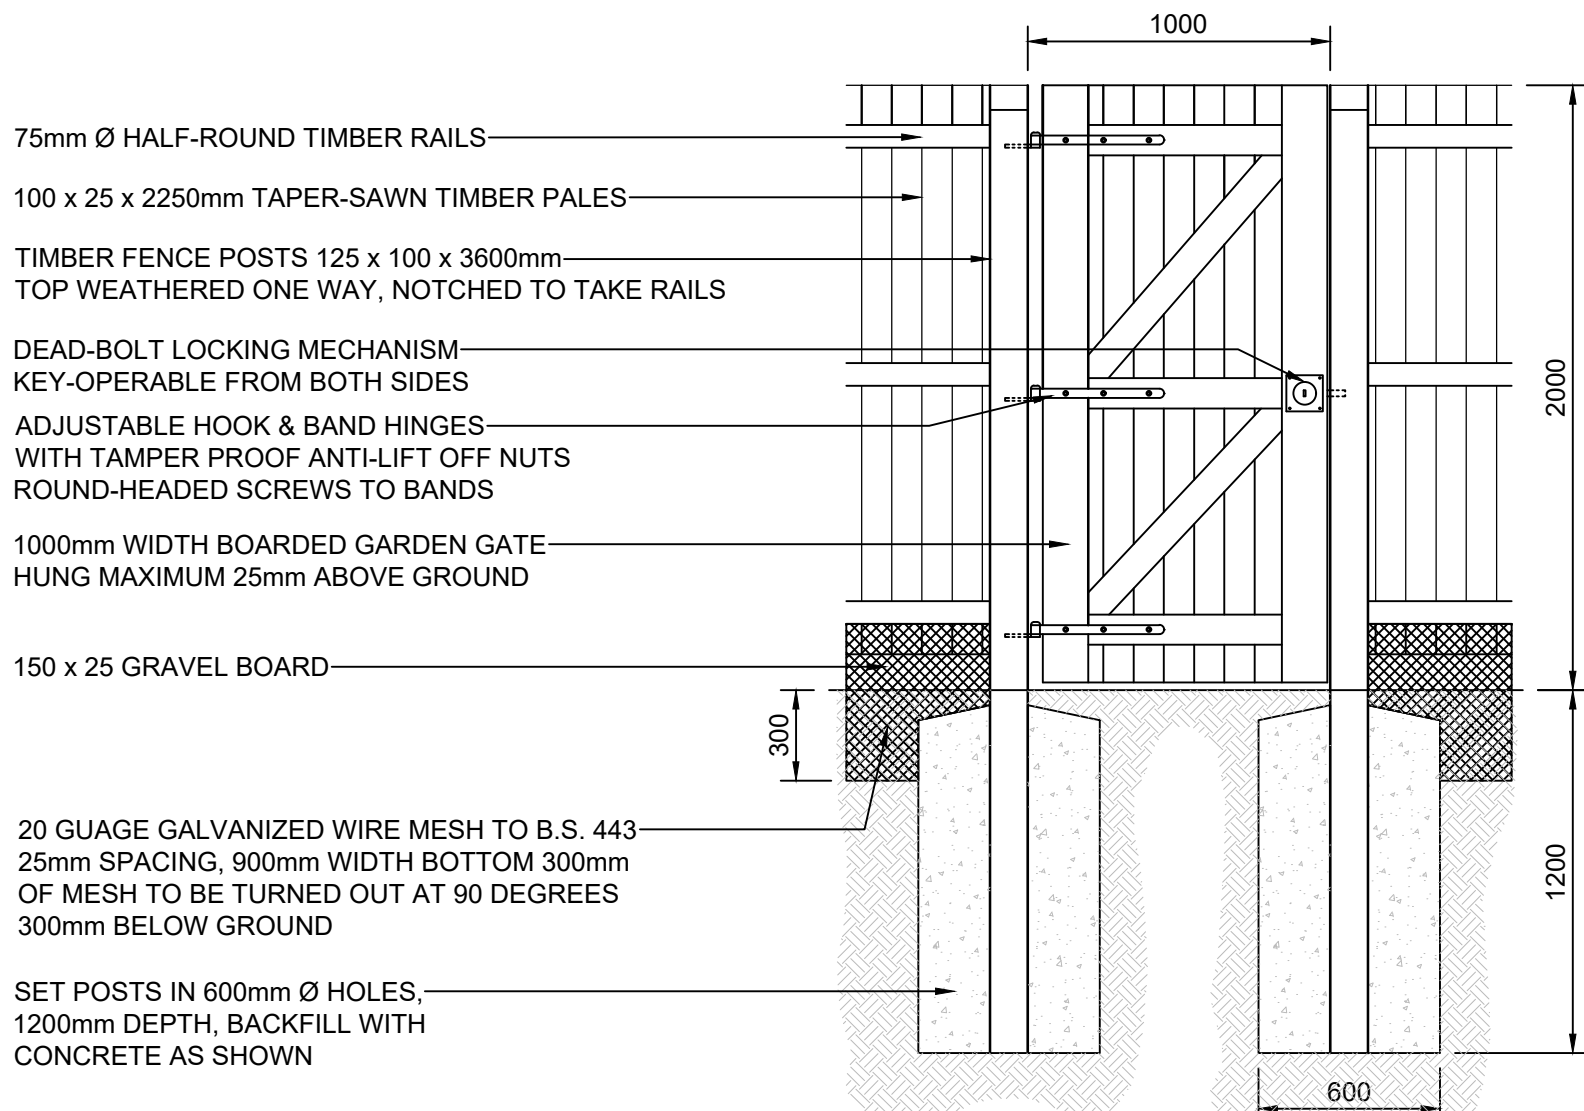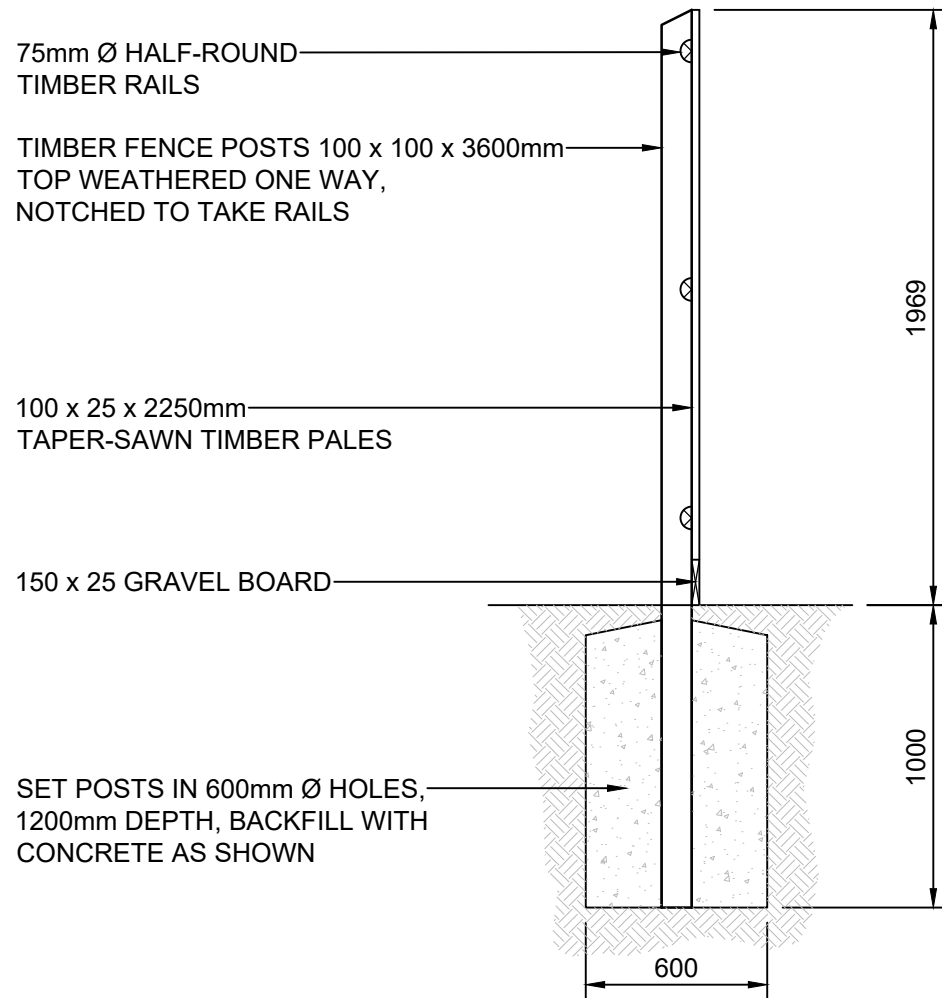


2.0m HIGH FEATHERBOARD TIMBER GATE DETAIL

1:25

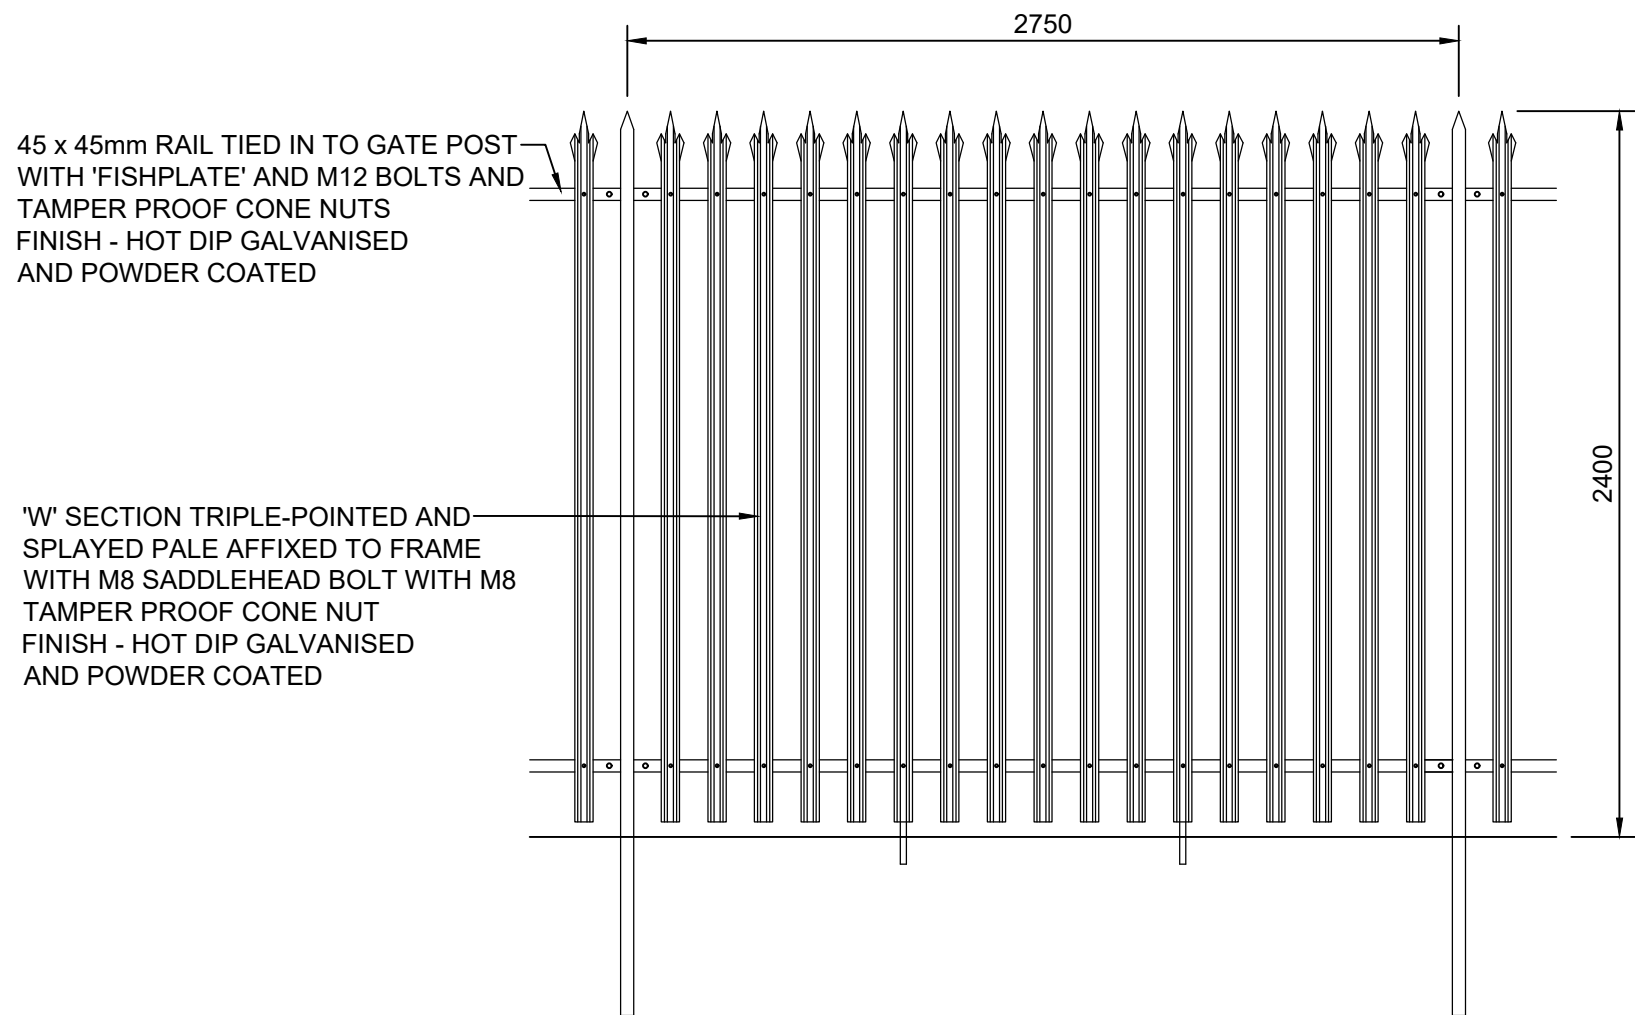

STEEL PALISADE FENCE DETAIL

1:25

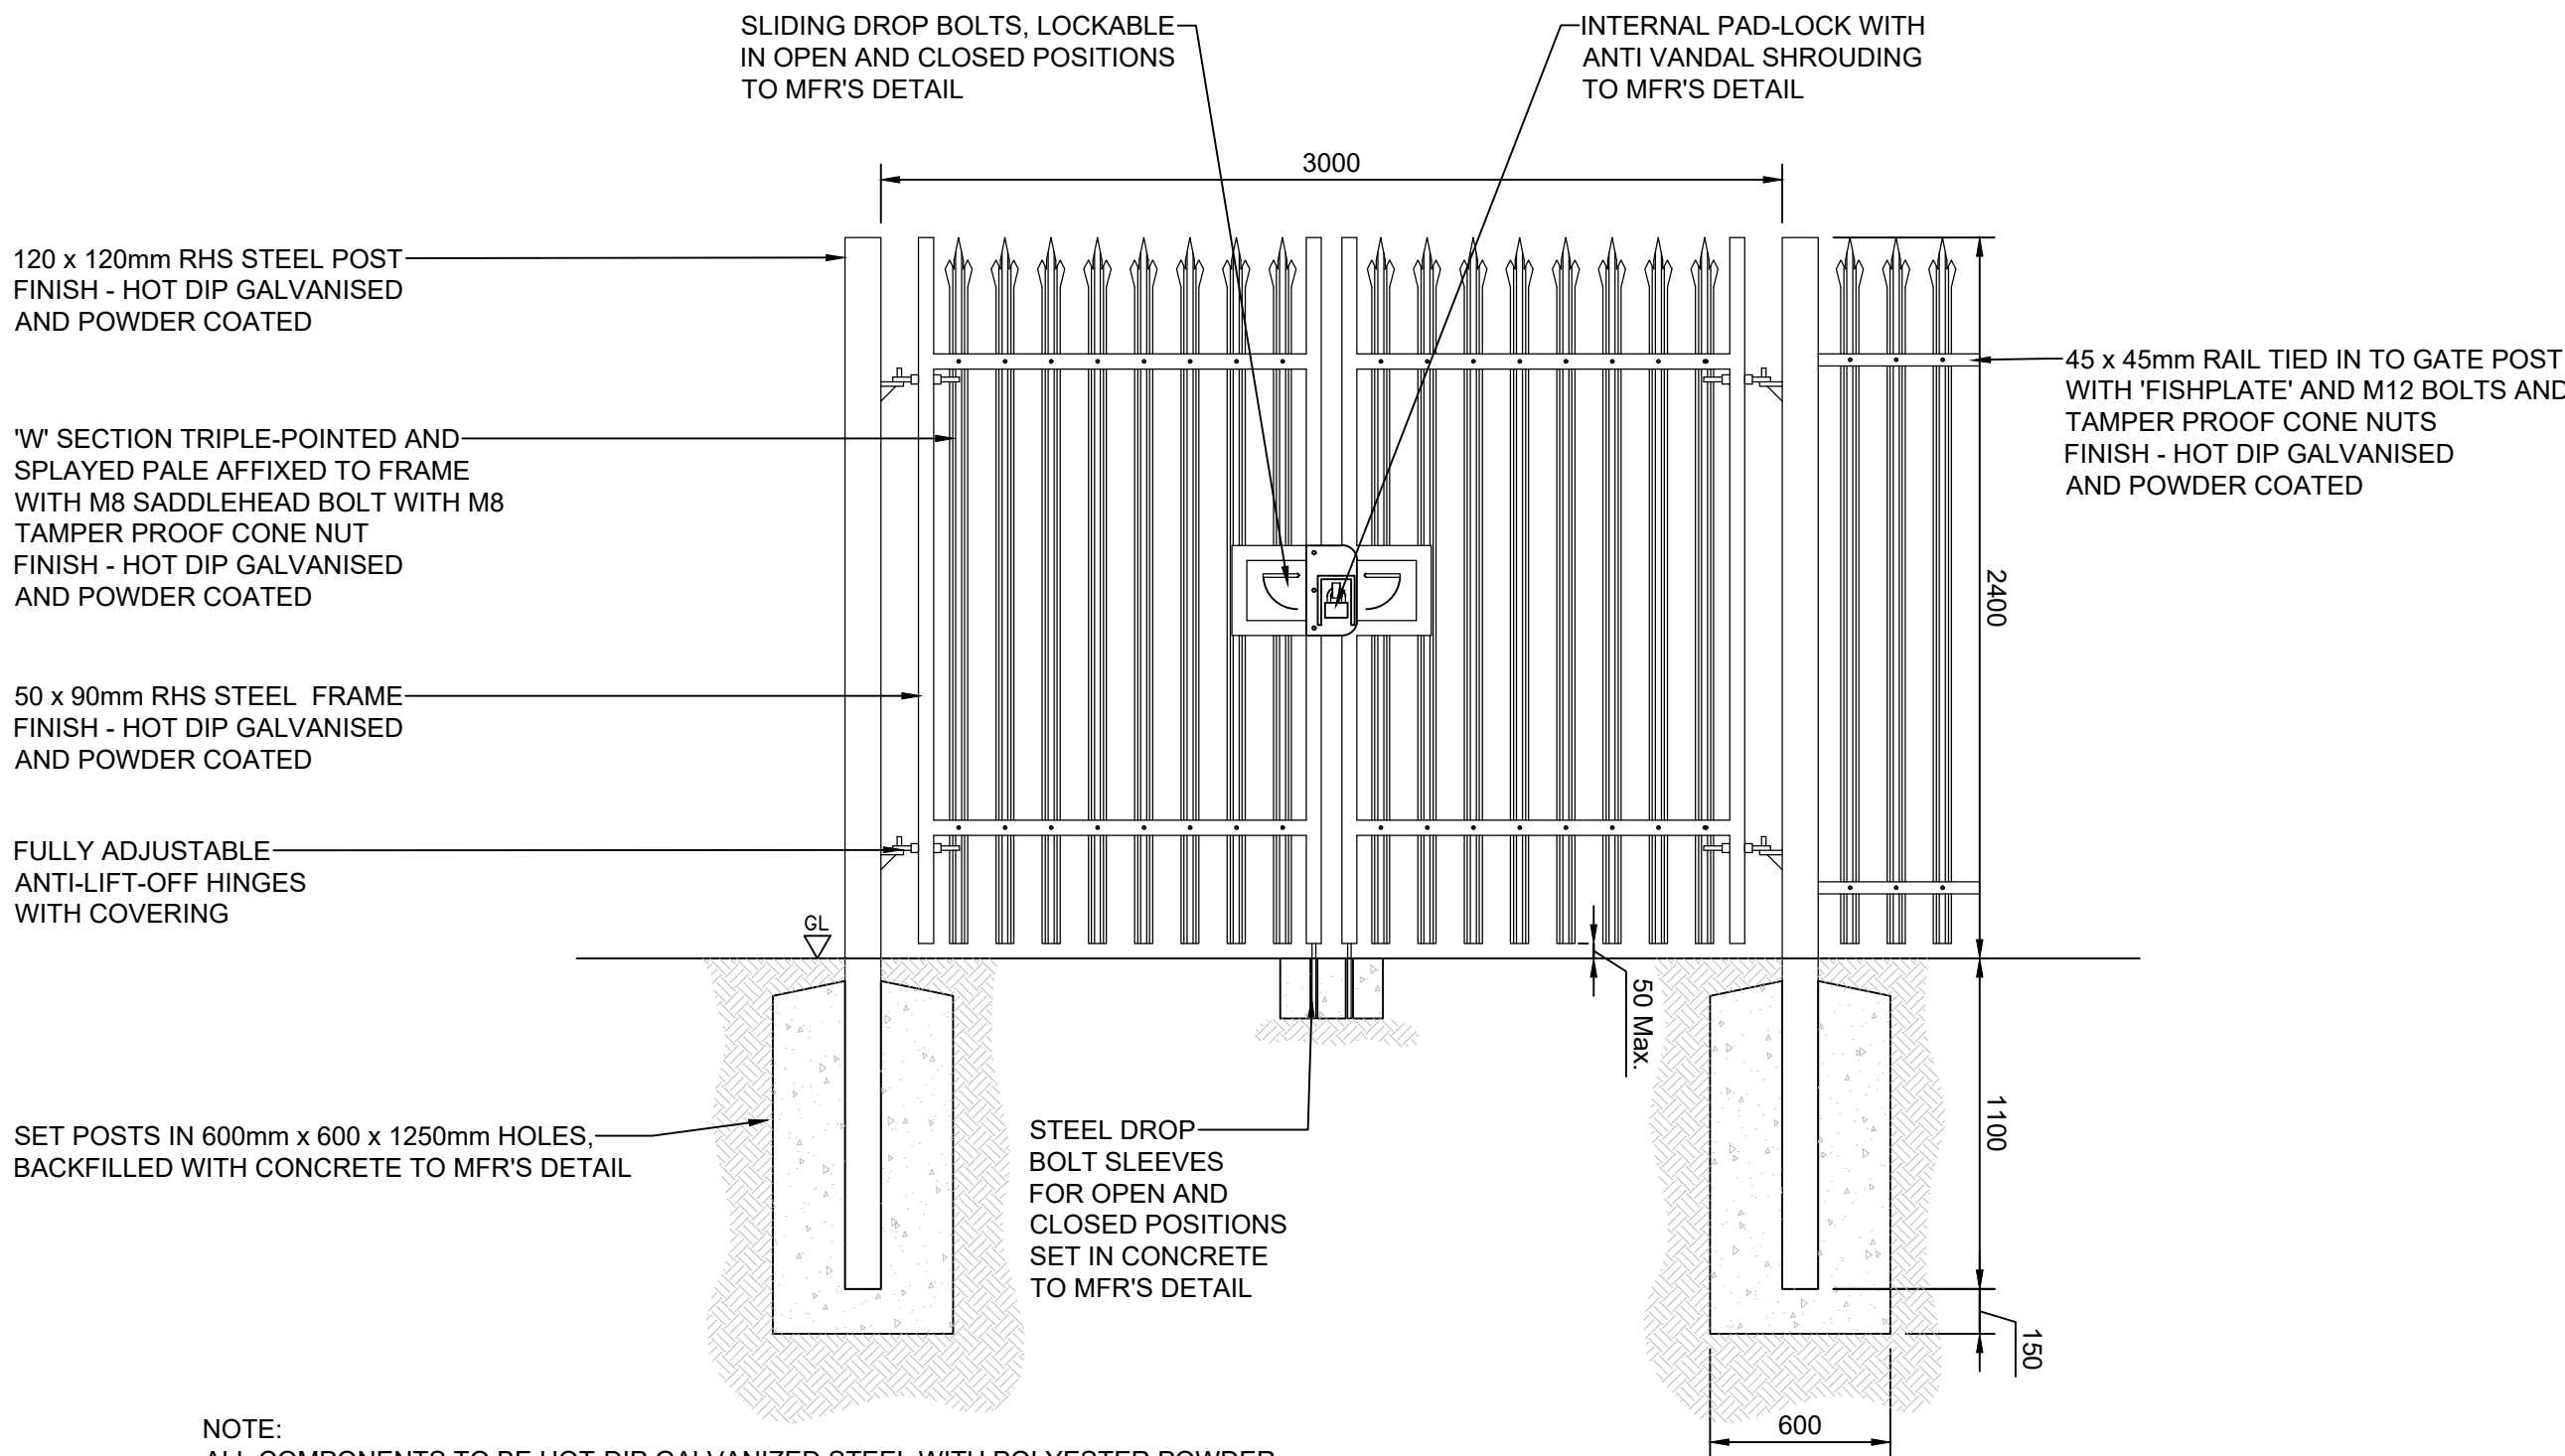

STEEL PALISADE GATE DETAIL

1:25

NOTE:
ALL COMPONENTS TO BE HOT-DIP GALVANIZED STEEL WITH POLYESTER POWDER COATING. RAIL COLOUR TO BE CONFIRMED. ALL FIXINGS TO BE GALVANIZED STEEL.

SAFETY, HEALTH AND ENVIRONMENTAL INFORMATION

In addition to the hazards/risks normally associated with the types of work detailed on this drawing, note the following significant residual risks (Reference shall also be made to the design hazard log).

Construction

- Requirement for services diversions in advance of works to install new culvert
- Potential for encountering unplotted services or private underground services where no records exist
- Tree removal required on line of culvert and structures
- Works to inlet required in Ancient Woodland
- PRoW exists in Woodland adjacent to inlet structure
- Access to be maintained to residential and commercial properties on Lancaster Close
- Thrust boring / micro tunnelling required beneath existing A465 embankment and footpath near residential properties
- Crossing foul sewer and laying new culvert adjacent to existing CSO in South field
- Horses present in South Field

Maintenance / Cleaning

- Trash screen will require regular inspection and clearance
- Trash screen and outfall to be inspected after storm events
- Trash screen to be raked manually and not with a machine
- The orifice plate on the 600mm culvert at the inlet shall remain fixed and shall not be removed. Required to reduce flow downstream and prevent flooding.
- Sump within the inlet shall be cleared with a JCB 3CX machine from the East of the structure

Use

As maintenance / cleaning

Decommissioning / Demolition

As construction

NOTES

- ALL DIMENSIONS ARE IN MILLIMETRES UNLESS OTHERWISE NOTED.
- ALL LEVELS ARE IN METRES ABOVE ORDNANCE DATUM UNLESS OTHERWISE NOTED.

Description						
Status	Revision	Drawn	Checked	Reviewed	Authorised	Issue Date
Description						
Status	Revision	Drawn	Checked	Reviewed	Authorised	Issue Date
Description						
Status	Revision	Drawn	Checked	Reviewed	Authorised	Issue Date
Description						
Status	Revision	Drawn	Checked	Reviewed	Authorised	Issue Date
Description						
For Planning						
Status	Revision	Drawn	Checked	Reviewed	Authorised	Issue Date
A1	C01	DJW	MT	RAM	RAM	08/09/2