



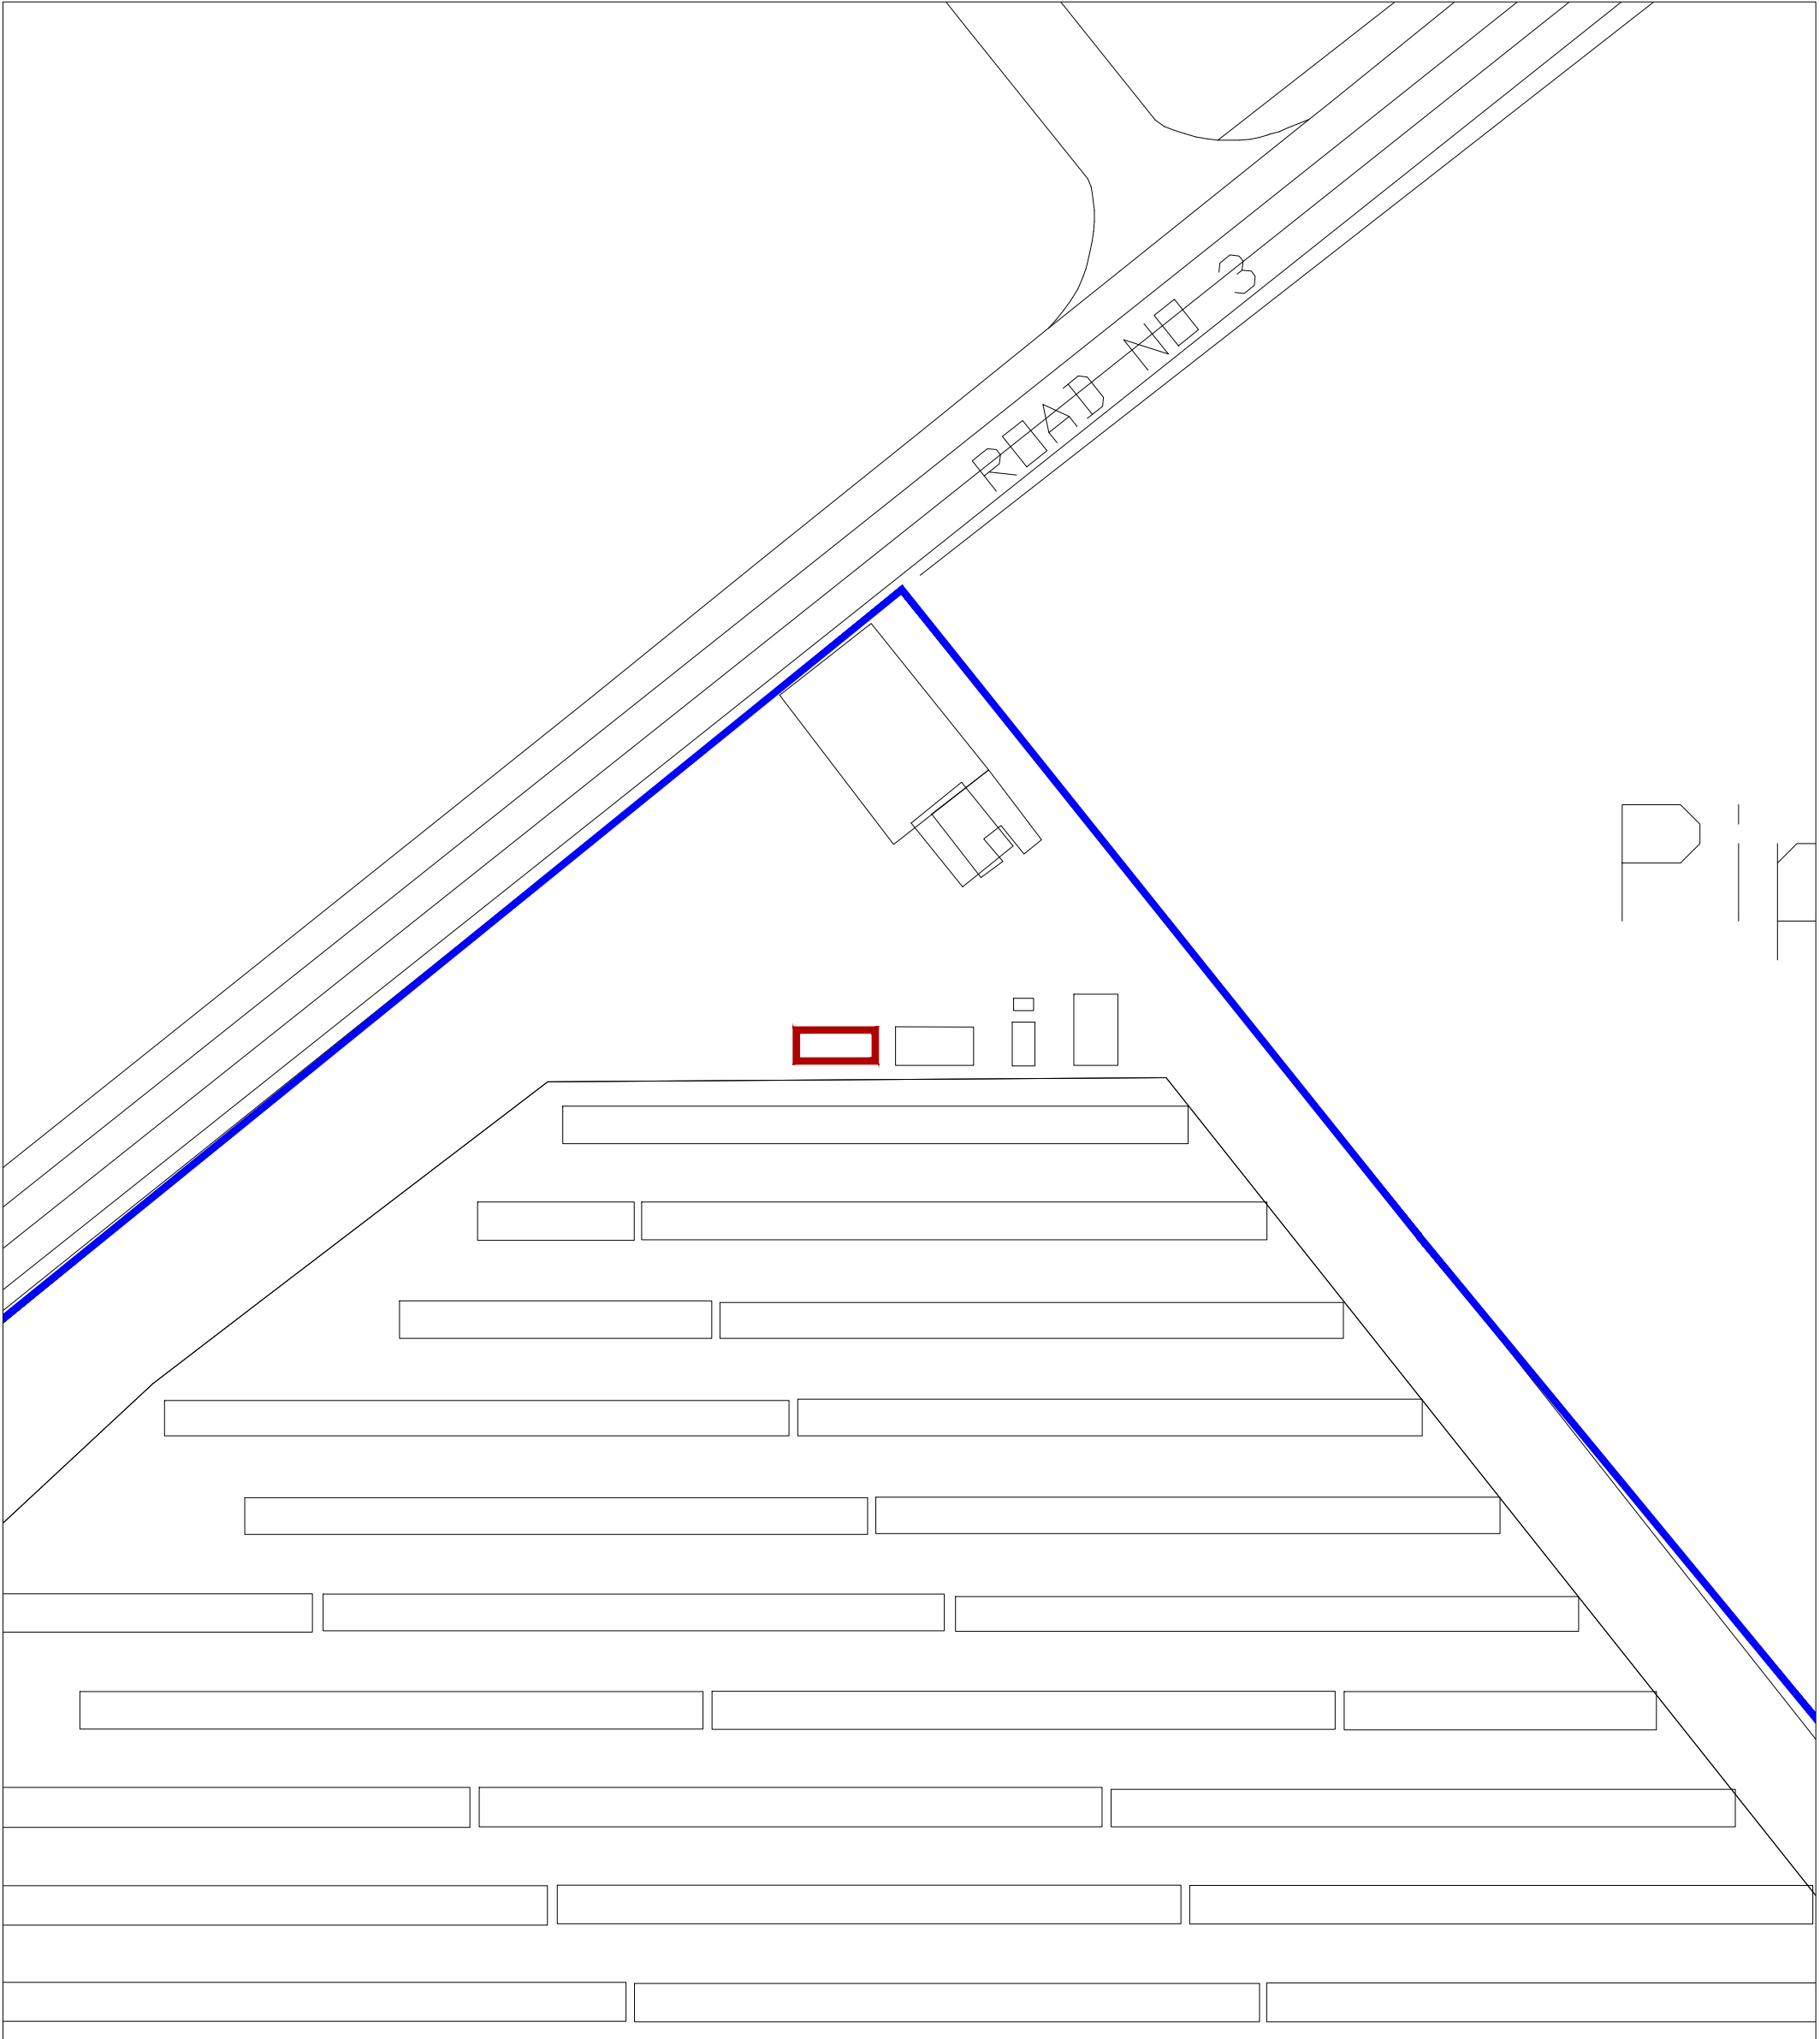

- Key:
-  Other Land Under Applicant's Control
 -  Application Area

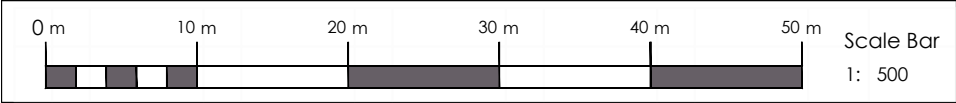

rev: -	date: -	details: -
corylus Planning & Environmental Ltd. The Old Dairy Yanworth Cheltenham Gloucestershire GL54 3LQ tel: 01285 721072		
client: Baglan Solar Limited		
project: Baglan Storage Container		
title: Block Plan		
scale: 1:500	date: 17/09/21	drawn by : NG
project ref : 474	checked by : TM	size: A3
	dwg no: BL/474/02	rev: -