


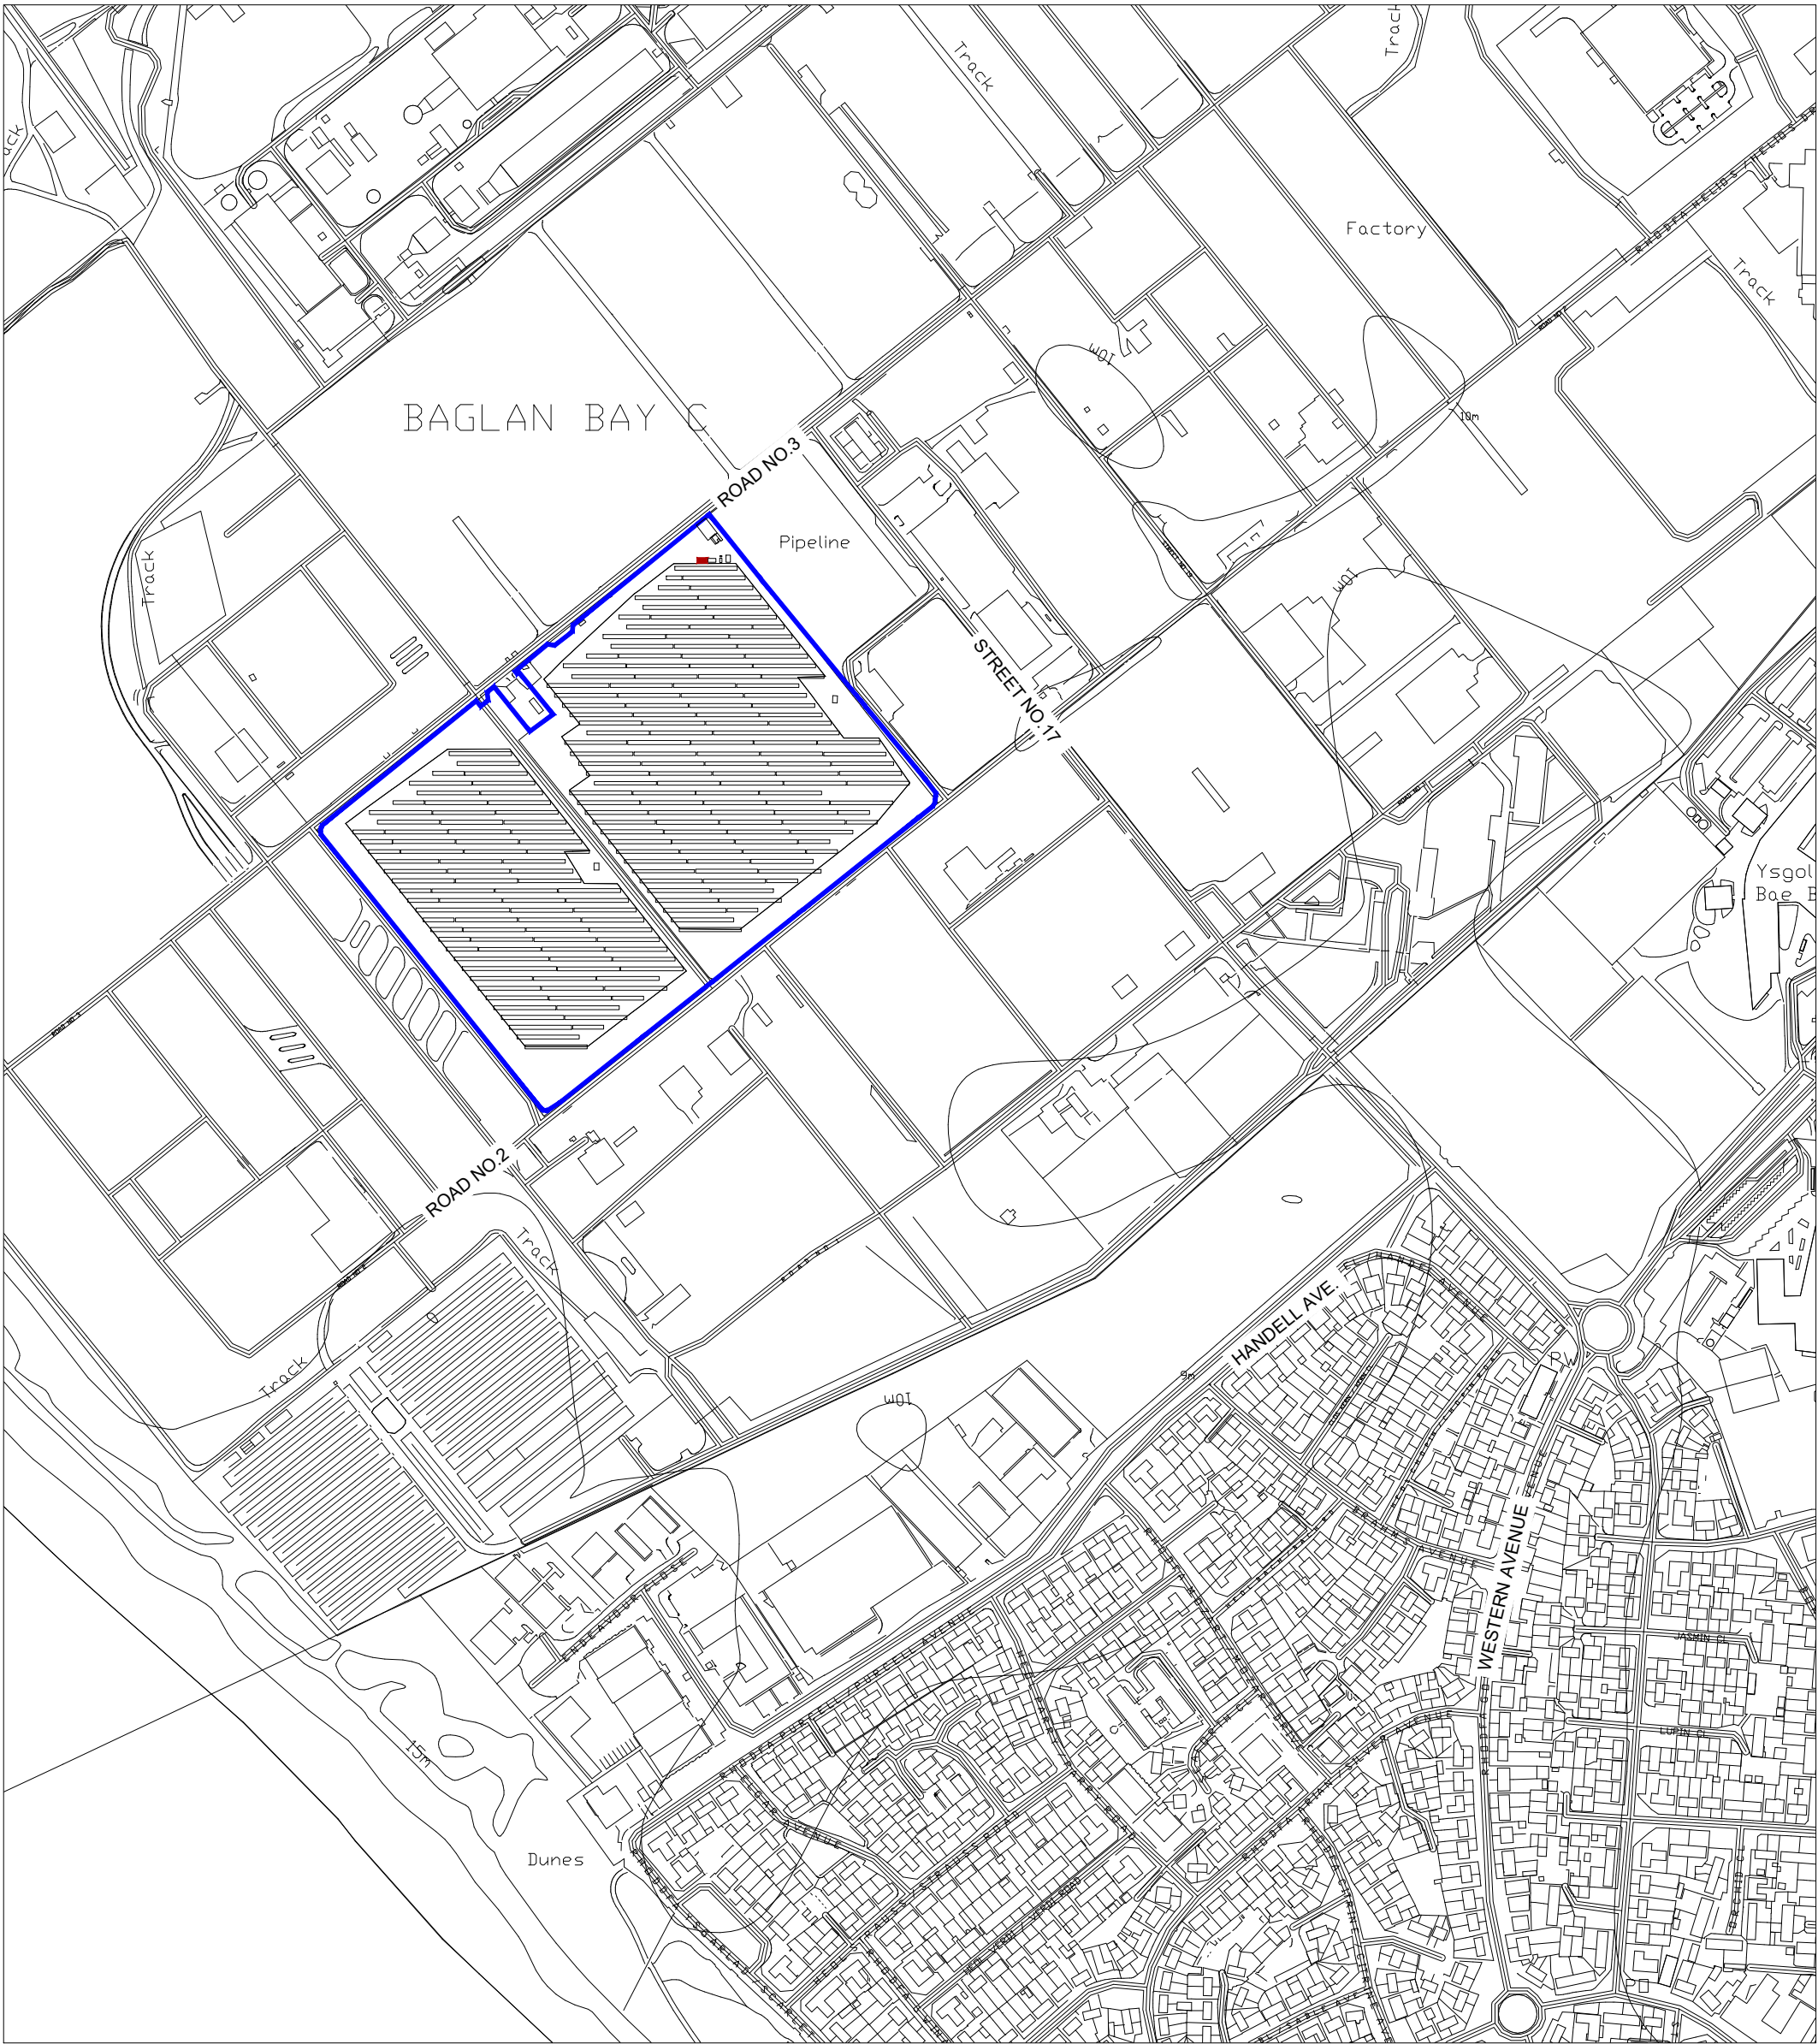

Key:




Other Land Under Applicant's Control



Application Area

Reproduced by permission of Ordnance Survey on behalf of HMSO. © Crown Copyright.
All rights reserved. Licence No. 100045777. ALL LEVELS ABOVE ORDNANCE DATUM

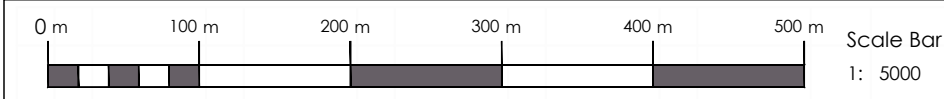

rev: - date: - details: -



The Old Dairy
Yanworth
Cheltenham
Gloucestershire
GL54 3LQ
tel: 01285 721072

client:

Baglan Solar Limited

project:

Baglan Storage Container

title:

Location Plan

scale: 1:5000 date: 17/09/21 drawn by: NG checked by: TM size: A3

Project ref: 474 dwg no: BL/474/01 rev: -